Drg no. m/c 003

SIGN G

Install 1 off new Projecting sign 800x465mm (ARL/Kaw2)
Existing sign to be removed.
HTUS - below 4.2m. Cherry Picker not required

Specification

Internal frame work manufactured from 50 x 50mm aluminium box section.
Face panels manufactured from 2mm aluminium powder coated white, stencil cut with pushed through text. Grey stripe in applied vinyl.
Text in opal acrylic with red vinyl decal applied to faces
Illumination provided by cool white hot cathode tubes complete with all switchstart ballast units. Unit mounted to post 100x100x4000mm SHS finished white RAL 9010.

NOTE

It is the dealers responsibility to provide an adequate power supply to each required point. Other than connecting to the supply, the signage contractor will charge on a time & material basis for any on site electrical work.

SIGN G scale 1:10

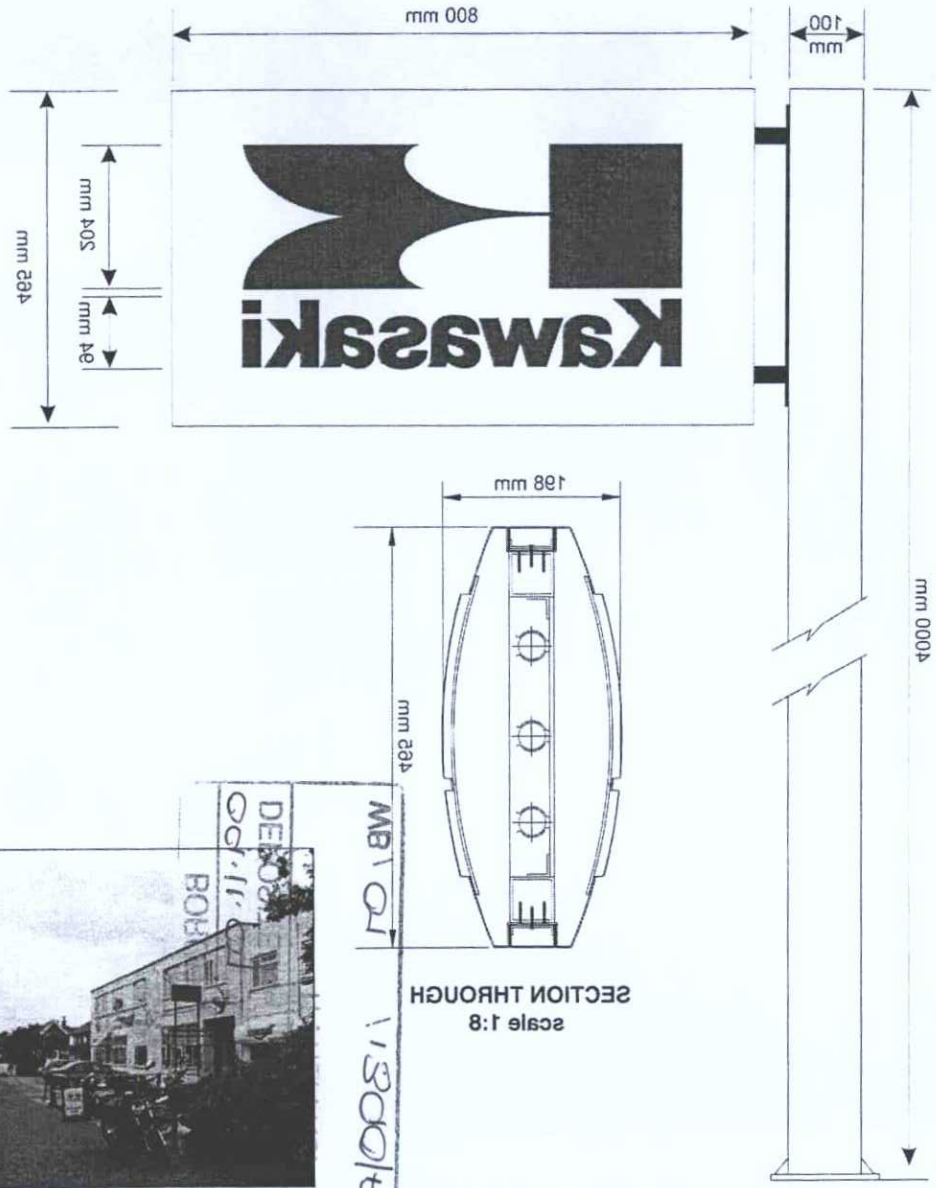

SECTION THROUGH
scale 1:8



PROPOSED VIEW



EXISTING VIEW

MB/01

DEBOS
Od.11.00
BOB

1:300/420

Proposed replacement advertisements and lighting, proposed replacement external railing, additional pole sign and floodlight @ Alf's Motorcycles, 100 Dominion Road, Worthing.

Client: Kawasaki
Project: 721355
Site address: ALFS MOTORCYCLES, 100 DOMINION ROAD, WORTHING, BN14 8JP

ASG (Warwick) Limited

© 2007 ASG
THIS DRAWING IS COPYRIGHT AND IS THE PROPERTY OF ASG. IT IS TO BE USED BETWEEN THEMSELVES AND THE CLIENT. ANY REPRODUCTION WITHOUT THE WRITTEN PERMISSION OF ASG IS STRICTLY PROHIBITED