

DO NOT SCALE FROM THIS DRAWING

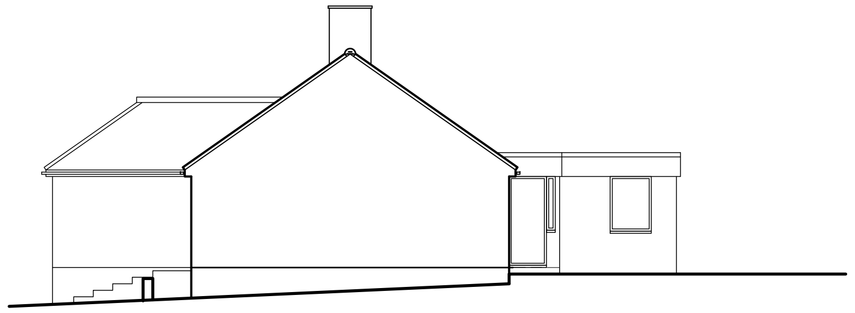

South Elevation

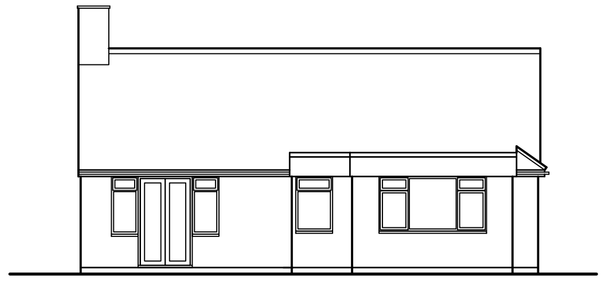


East Elevation




North Elevation




West Elevation

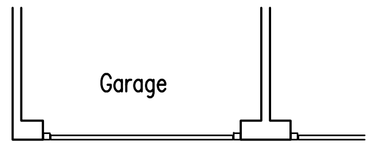

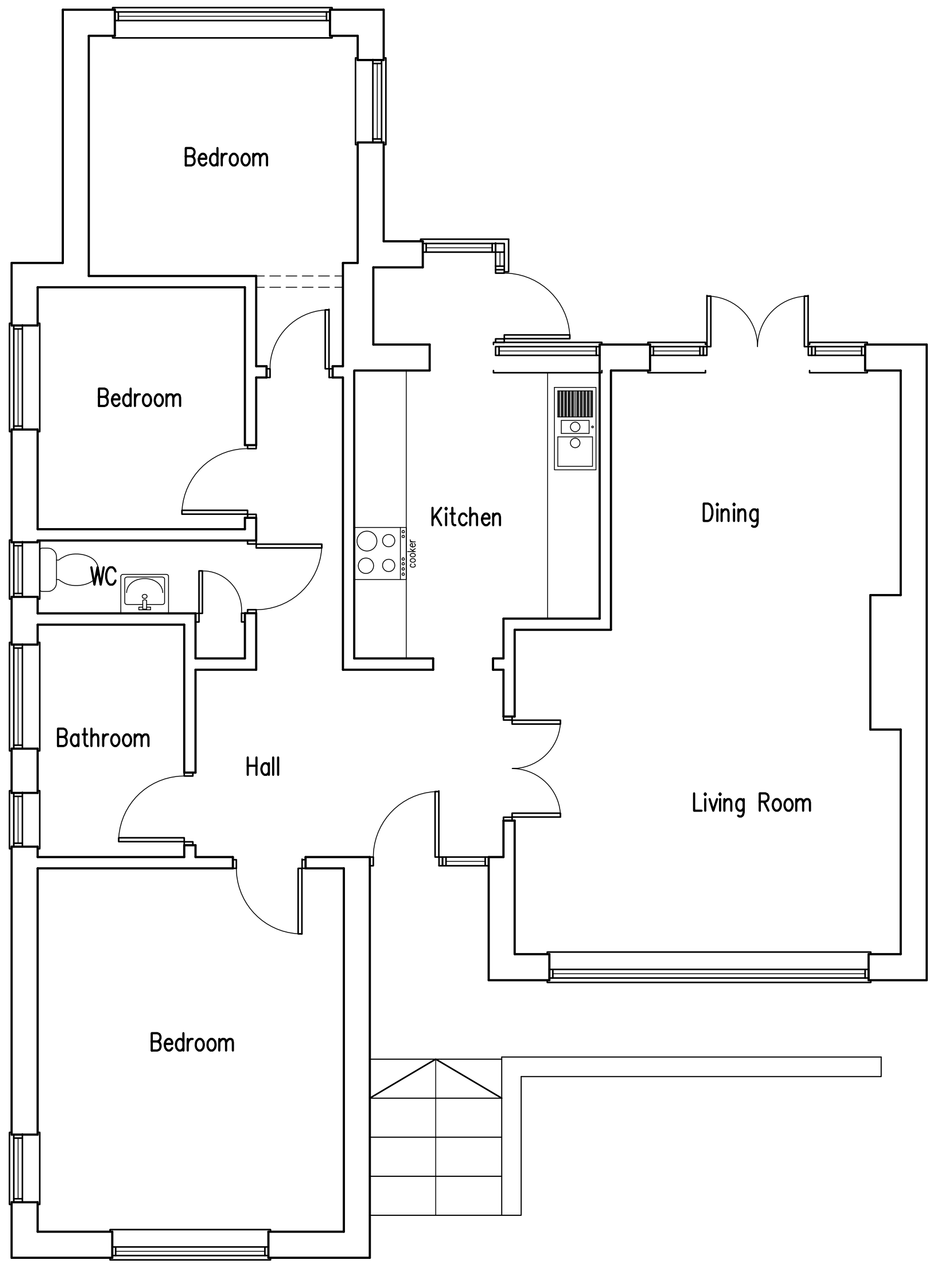

Ground Floor Plan



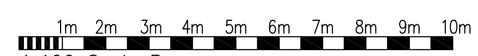

Proposed Conversion Of Roof Space & Single Storey Rear Extension at: 5 Mill Hill Drive, Shoreham-By-Sea, West Sussex

rja Planning & Building Consultants Ltd.
1st Floor
10 High Street
Shoreham-By-Sea
West Sussex BN43 5DA
t: 01273 467297 mob: 07971 375739
e: rex@rjapbc.co.uk web: www.rjapbc.co.uk

Chartered Institute of Architectural Technologists

PROJECT: 5 Mill Hill Drive, Shoreham-By-Sea BN43 5TJ

DRAWING TITLE: Existing Floor Plans & Elevations

CLIENT: Mr Rudman & Miss Brown

DWG NO: 20784-02

REVISION:

SCALE: 1:50, 1:100 @ A1

DATE: 16.04.20

DRAWN: rex