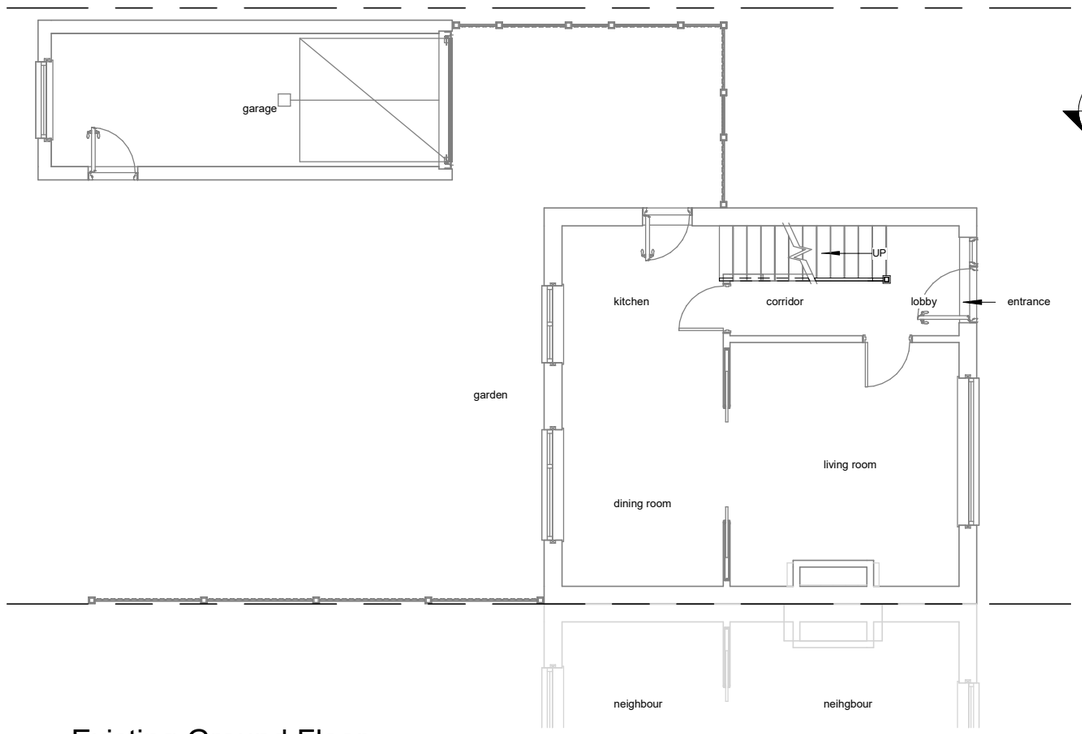

Existing Ground Floor

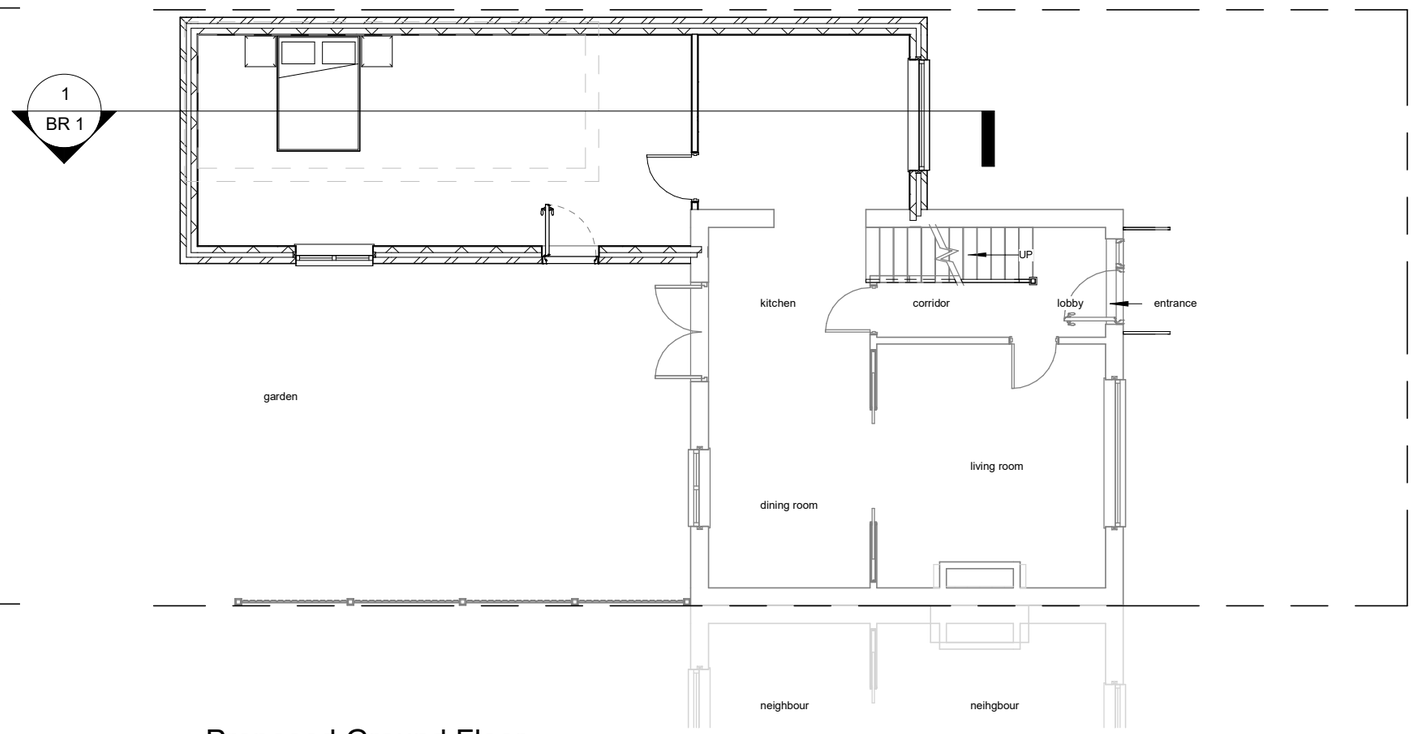

Proposed Ground Floor

parkers executive design

1:500 50
1:200 20
1:100 10
1:50 5

All measurement to be checked on site prior to any commenment

Parkers Design Limited - The Studio @ 90, PO9 2PR www.pexd.co.uk - info@parkersdesign.com - 07776 008822

PROJECT	27 Whitelot Way BN42 4YF
SHEET	Ground Floor
CLIENT	Ward
Date	Issue Date
Scale (@ A3)	1 : 100
Drawn by	SW
Checked by	SR
DRAWING NUMBER	P 1
REV	

(C) Copyright of Parkers Design (Southern) Limited. Any reprodution of these drawings will require written authority from the copyright owner.