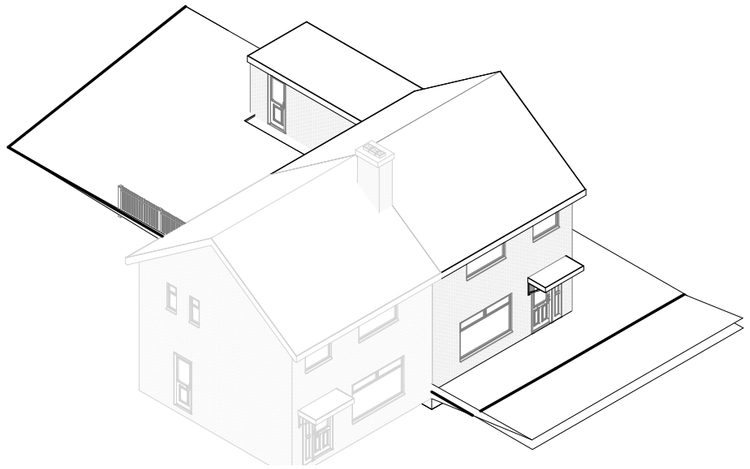

Existing 3D 2

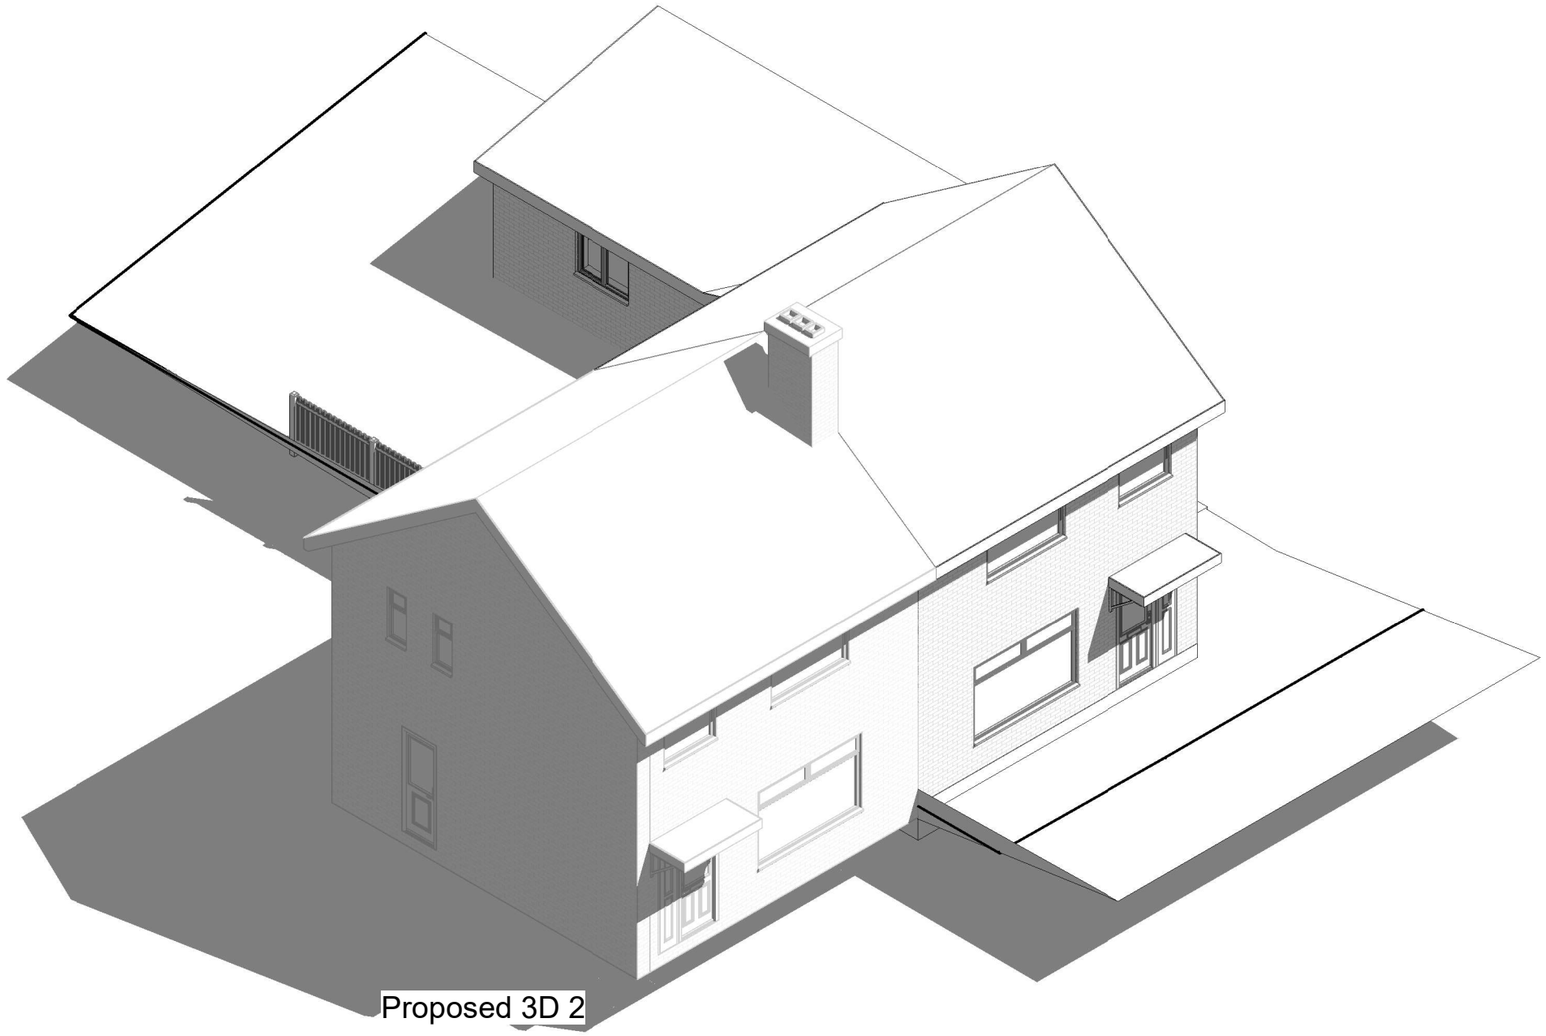

Proposed 3D 2

parkers executive design

1:500 50
1:200 20
1:100 10
1:50 5

All measurement to be checked on site prior to any commenment

Parkers Design Limited - The Studio @ 90, PO9 2PR
www.pexd.co.uk - info@parkersdesign.com - 07776 008822

PROJECT	27 Whitelot Way BN42 4YF	CLIENT	Ward
		Date: Issue Date	Scale (@ A3):
SHEET	3D 2	Drawn by: SW Checked by: SR	DRAWING NUMBER: P 6 REV:

(C) Copyright of Parkers Design (Southern) Limited. Any reprodution of these drawings will require written authority from the copyright owner.