
AWDM/0074/22

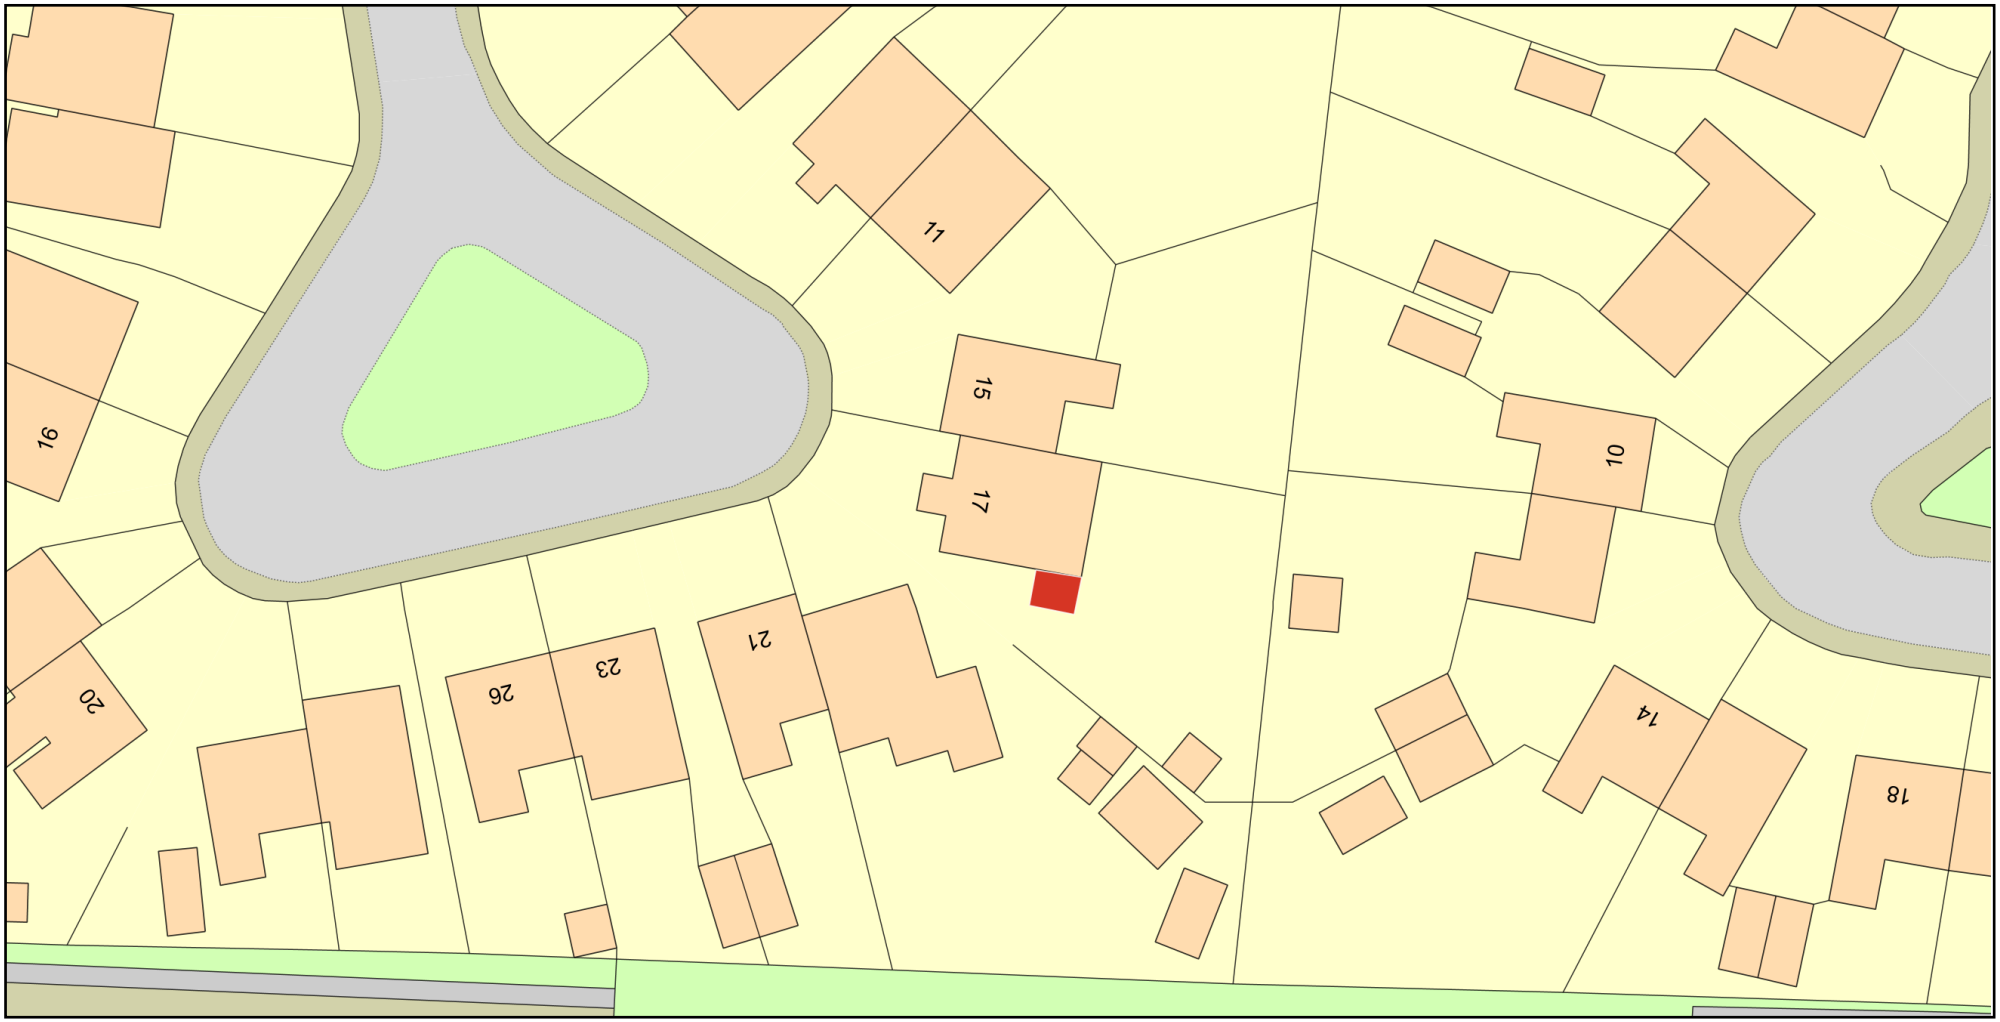

0 20
Metres

N

ReQuestaPlan

Plan Produced for: ADUR & WORTHING CC

Date Produced: 18 Jan 2022

Plan Reference Number: TQRQM22018193211607

Scale: 1:500 @ A4

© Crown copyright and database rights 2021 OS 100042766