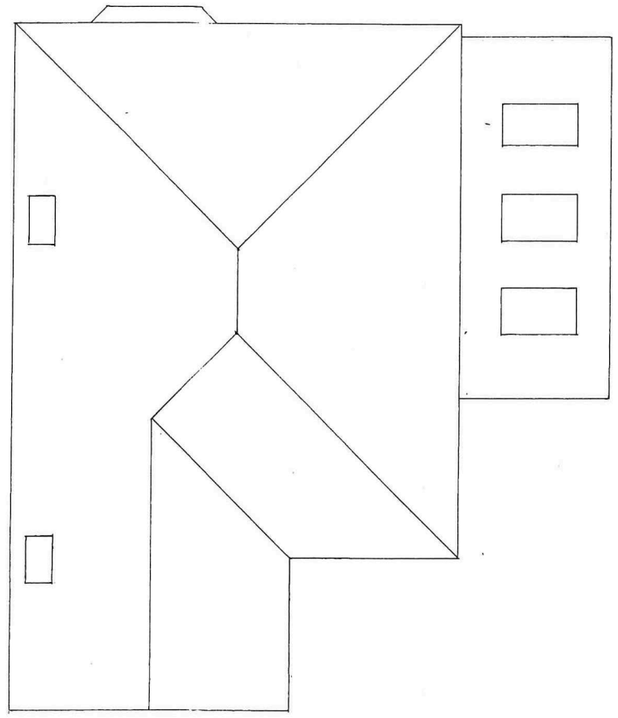

ROOF PLAN

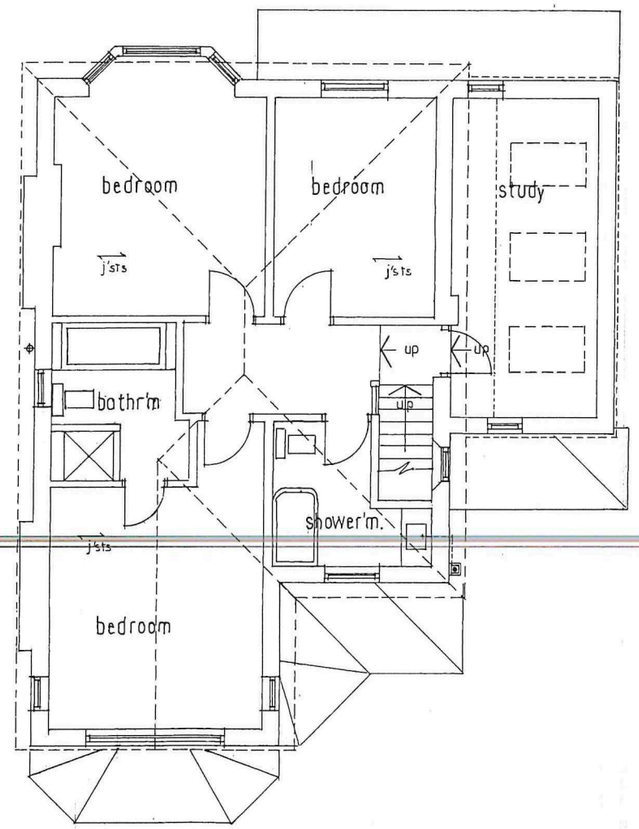

FIRST FLOOR PLAN

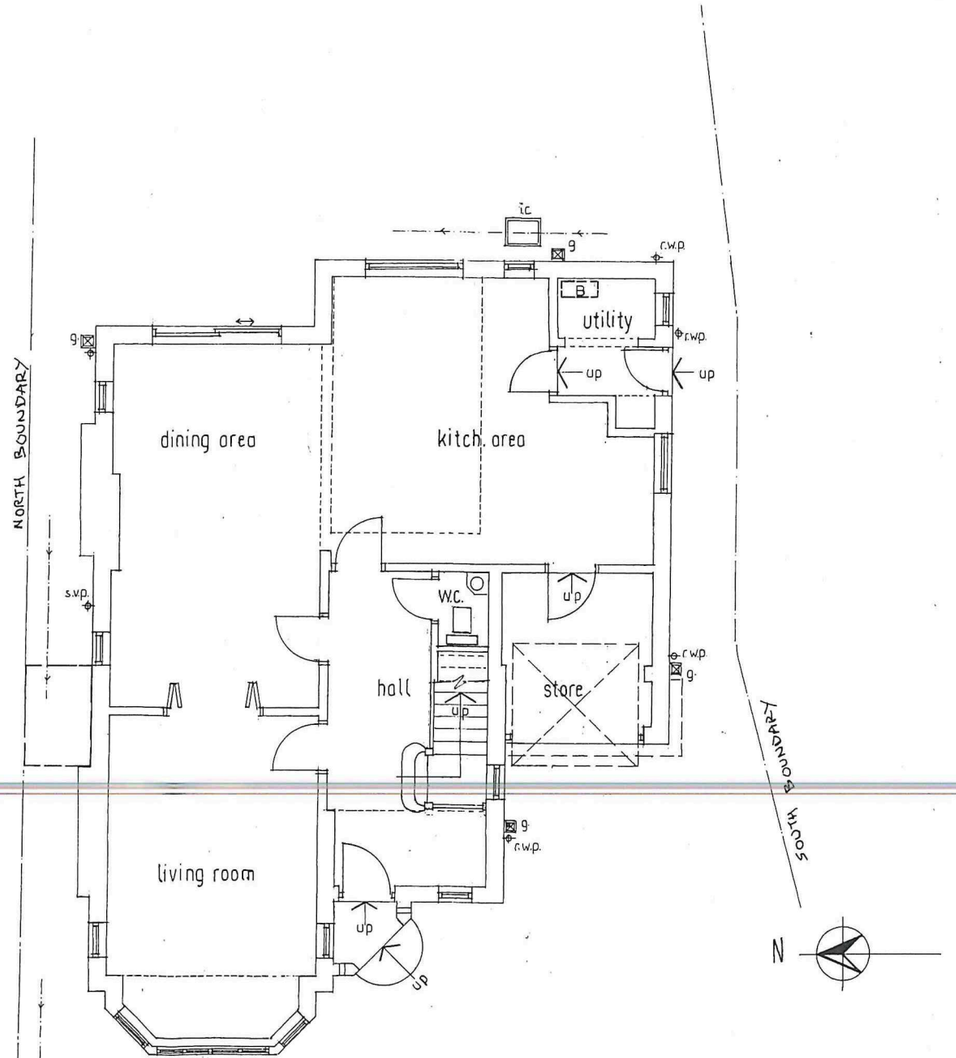

GROUND FLOOR PLAN

SCALE BAR @ A3
1 2 3 4 5

DWG. No.1

10 THE DRIVE
SHOREHAM-BY-SEA

SURVEY OF EXISTING —
FLOOR PLANS

DRAWN BY:
ALAN R.WOOD
75 WESTBOURNE STREET
HOVE BN3 5PF
tel: 01273 770602

SCALE: 1:100

DATED: NOV '2024