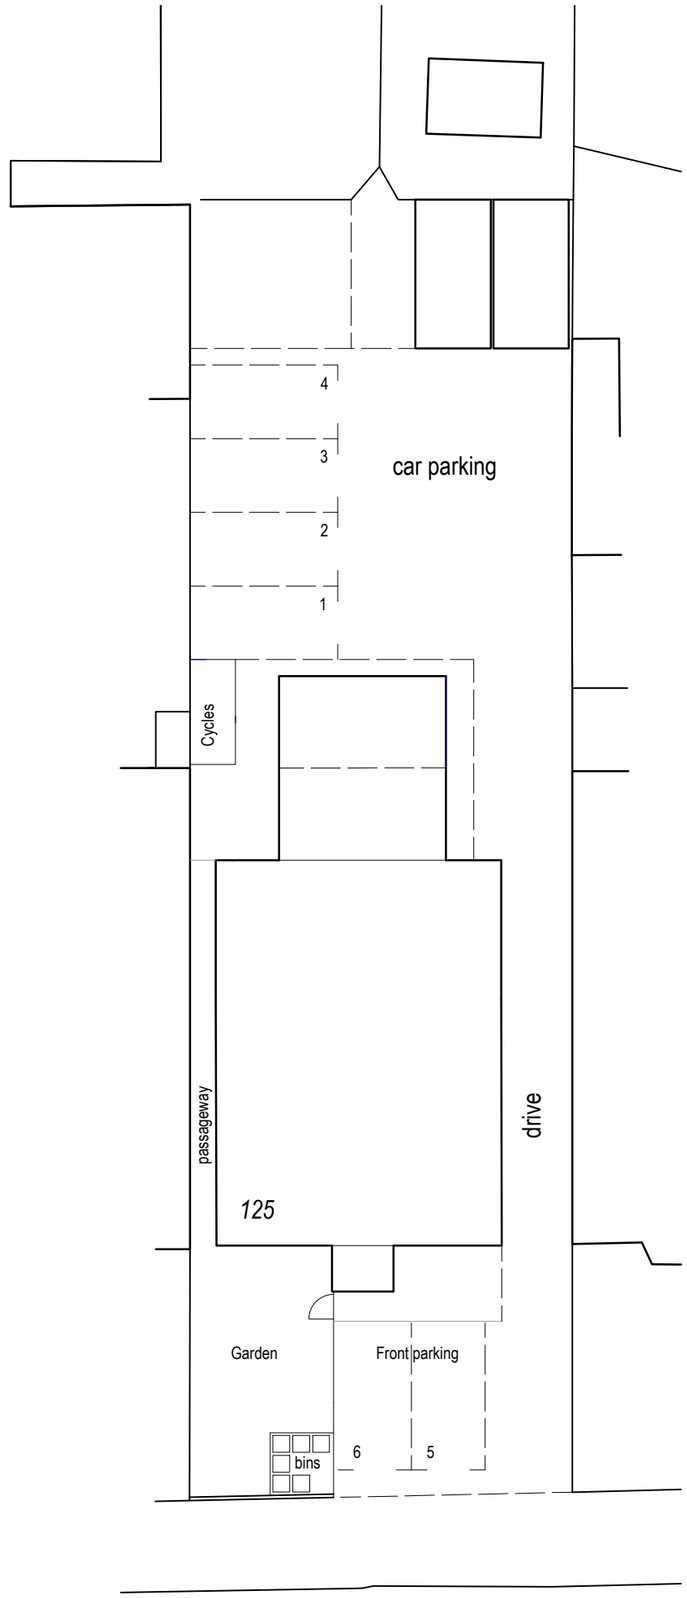

Existing - Site Plan @ 1:200

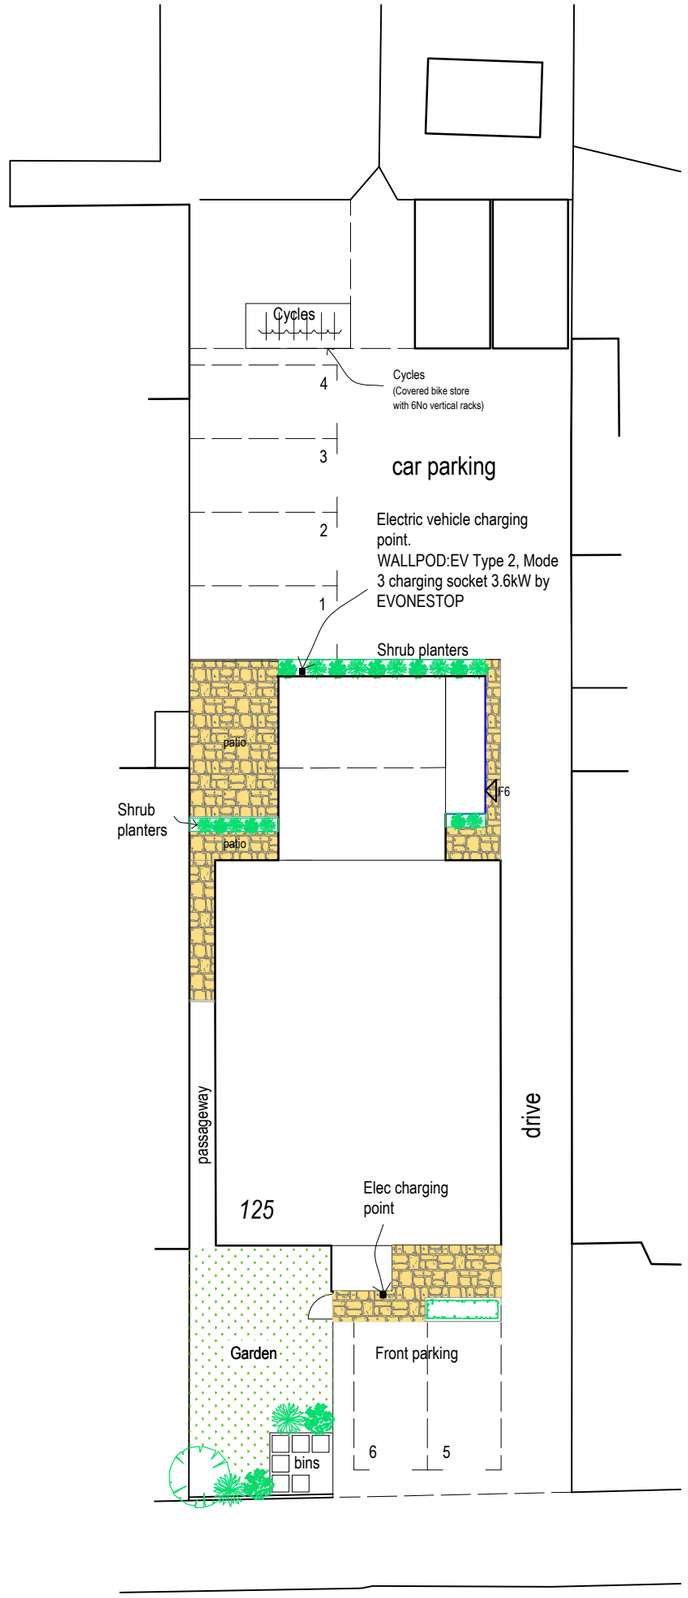

Proposed - Site Plan @ 1:200

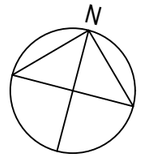



Scale 1:200

Rev	Description	Date
C	Elec vehicle charging spec added	16.12.24
B	Cycle store relocated	25.10.24
A	Cycles moved to front and patio enlarged	25.10.24

Job Reference	Client
Conversion & Extension 125 Lyndhurst Road Worthing	Mr Karriqi

Drawing Title	Drawing No	Rev
Site Plan - Existing & Proposed	ADC1052/71	C

Date	Scale	Dwg Size	Plot Style	Drawn	Checked
15.07.24	1:200	A3	ADCgreyscale	AD	AD

All dimensions to be checked on site ~~and do not scale from this drawing~~. This drawing should be approved by Local Authority Building Control or other appropriate checking authority prior to commencement of work. This drawing should not be reproduced without the prior consent of the author.

ADC Alistair Dodd Consulting
Architectural Services
Citibase Brighton . 95 Ditchling Road . Brighton
East Sussex . BN1 4ST
Tel: 01273 558330
Email: info@adcbrighton.co.uk
WWw.adcbrighton.com