CITYZEN IS THE TRADING NAME FOR CITYZEN LIMITED; REGISTERED OFFICE: PRESTON PARK HOUSE, BRIGHTON, BN1 6SB; REGISTERED NUMBER: 10634993

NOTES:

- DRAWINGS SHOULD ONLY BE SCALED FOR PLANNING PURPOSES. DO NOT SCALE FROM THIS DRAWING FOR CONSTRUCTION PURPOSES.
- ALL DIMENSIONS ARE IN MM, UNLESS STATED OTHERWISE.

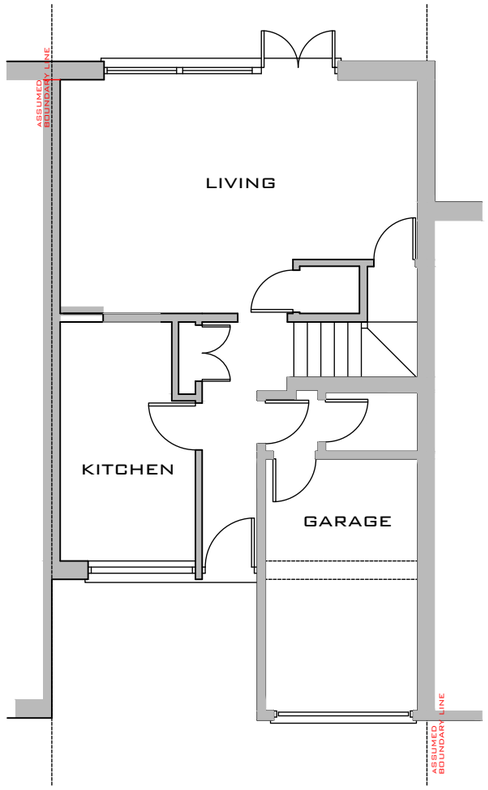

EXISTING FLOOR PLAN
SCALE 1:100

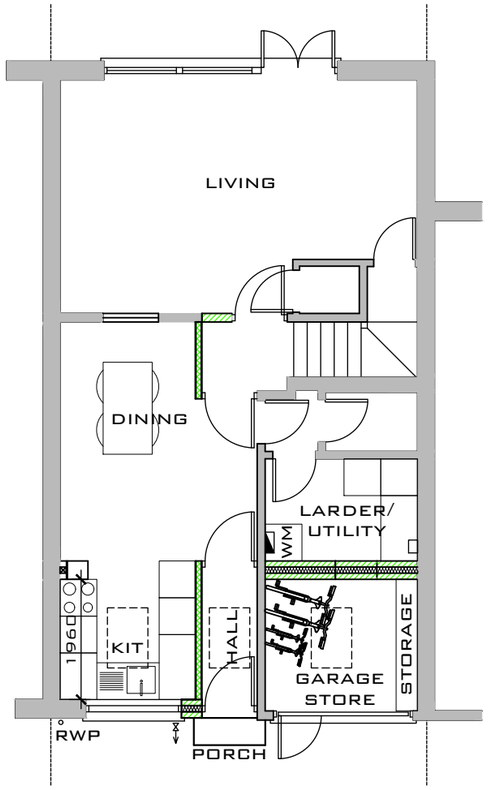

PROPOSED FLOOR PLAN
SCALE 1:100

REV	DATE	REVISION	DRN	CHK	APP
B	23.12.21	Window reposition			
A	22.12.21	Internal nib reduced for reference, middle wall to window extended. Roof light added, internal wall blocked up	JS	.	.

© COPYRIGHT CITYZEN LIMITED

0M 1M 2M 3M 4M 5M 10M
SCALE BAR
@ 1:100

CLIENT:
SEAN & MADELEINE CLEMONS

PROJECT:
15 BUCKINGHAM MEWS
SHOREHAM BY SEA
BN43 6AJ

TITLE:
EXISTING AND PROPOSED PLANS

CITYZEN ARCHITECTURE | ENVIRONMENT
MARITIME HOUSE
BASIN ROAD NORTH
HOVE
EAST SUSSEX
BN41 1WR
CONTACT@CITYZENDESIGN.CO.UK
WWW.CITYZENDESIGN.CO.UK
01273 915010
CIAT Registered Practice

DESIGNER:
MATT QUINE

SCALE:
1:100 @ A3

PURPOSE OF DRAWING:
PLANNING

DATE:
20.12.21

DRAWING: PROJECT REF - DRG NO. (REVISION)
2045-PL-253 (B)

File Path: Z:\01 Projects\Cityzen\2000\2045 Buckingham mews\3 - Project Documentation\3.1 Drawings\02 - CAD\2045-Main (recover).dwg