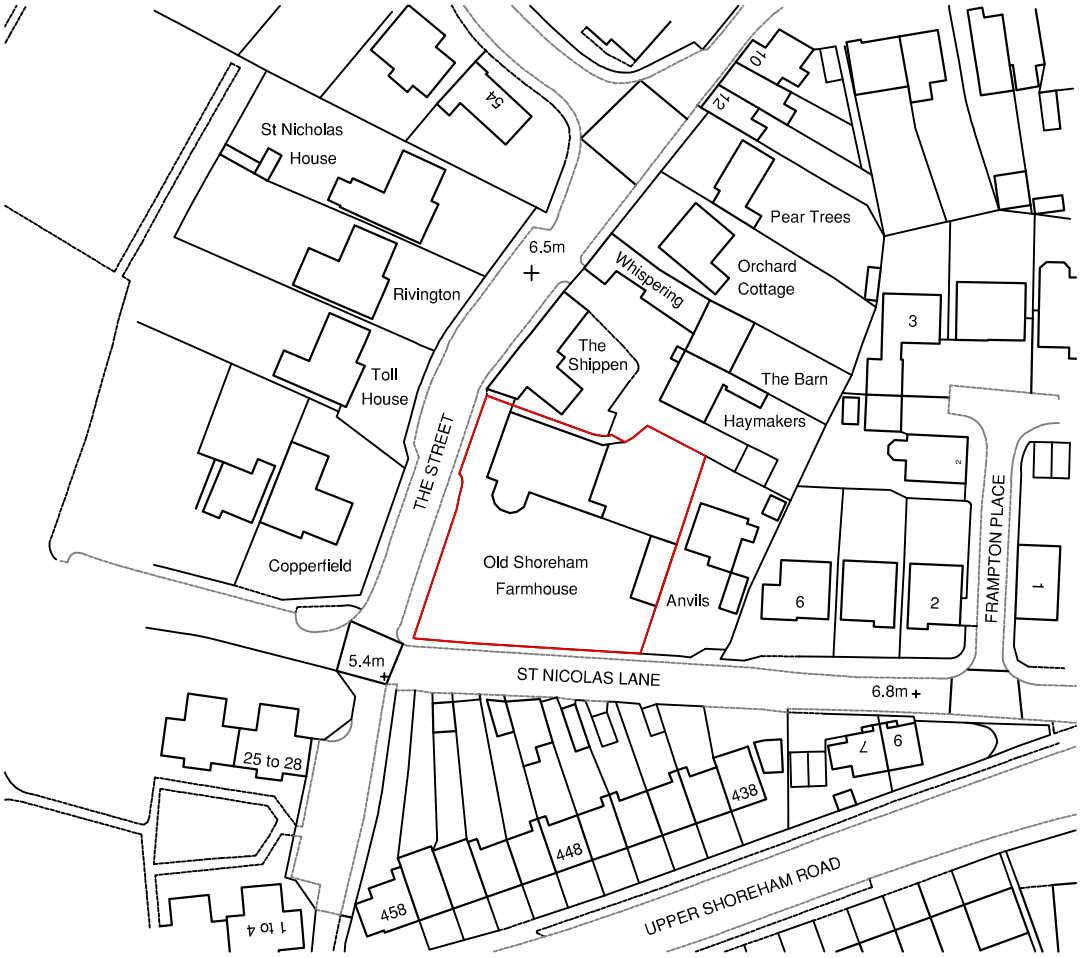


Scale Bar 1 : 1250

0 10 20 30 40 50

Revisions **Date**

DA **Drysdale Architects**

BRIGHTON Tel: 01273 069042 ☒ **UCKFIELD** Tel: 01825 768222 ☐

Description.

SITE LOCATION PLAN

Job Title.

The Old Shoreham Farmhouse,
The Street, Shoreham-on-Sea, BN43 5NJ

Scale: 1:1250@A4 Drawn By:

Date: 15/05/19

Drawing No: **BN.18.137.001**