

DO NOT SCALE FROM THIS DRAWING

1m 2m 3m 4m 5m 6m 7m 8m 9m 10m

1:50 Scale Bar

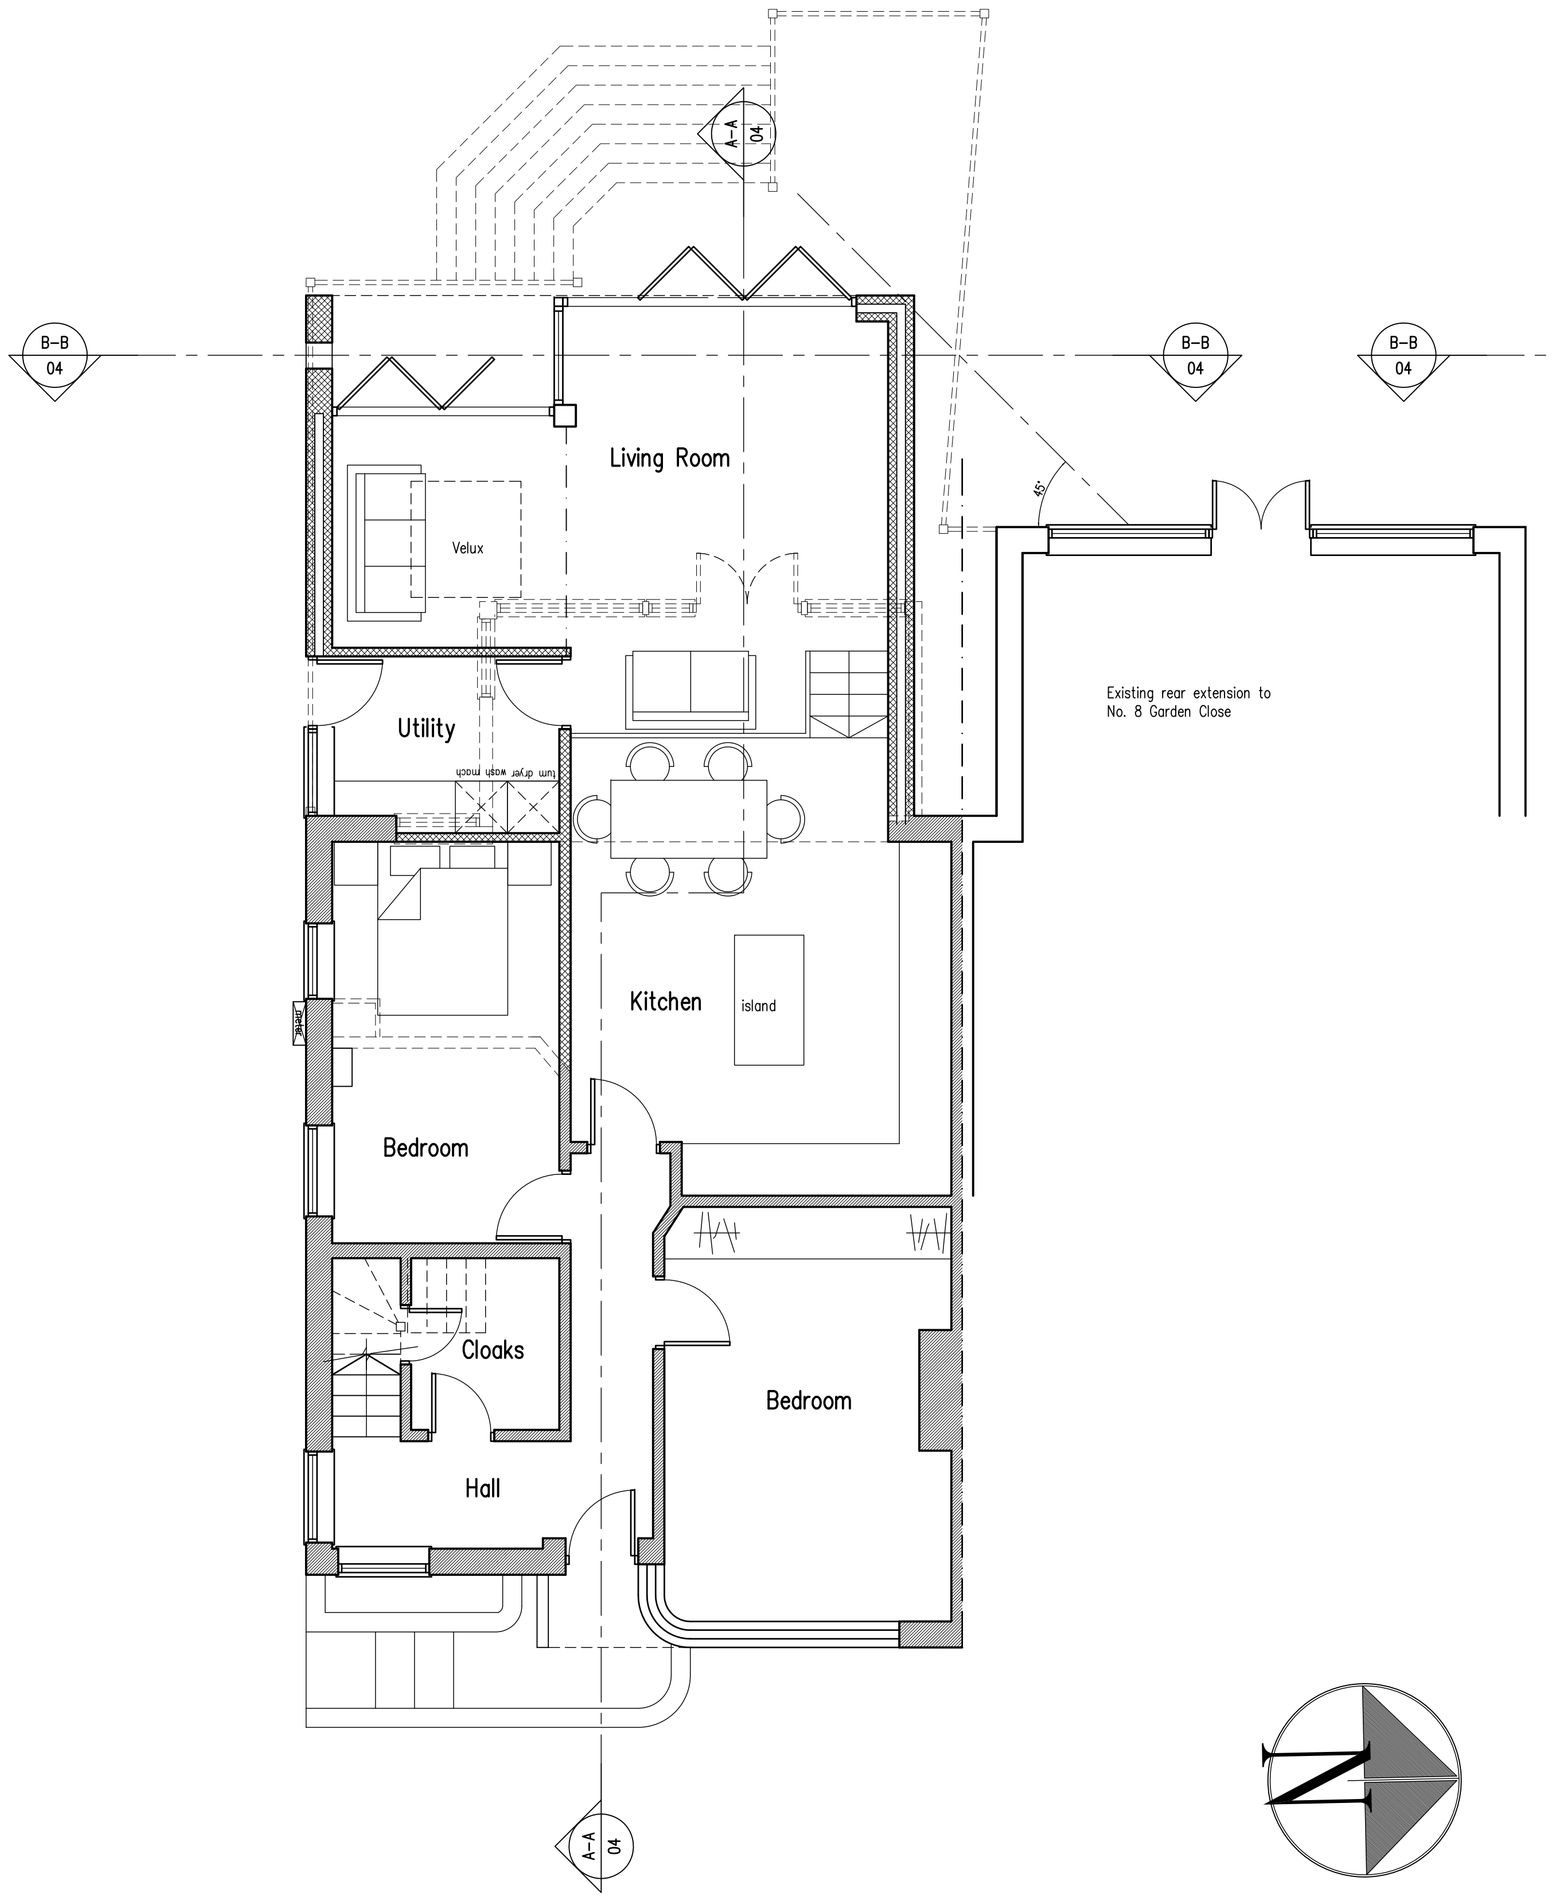

Ground Floor Plan

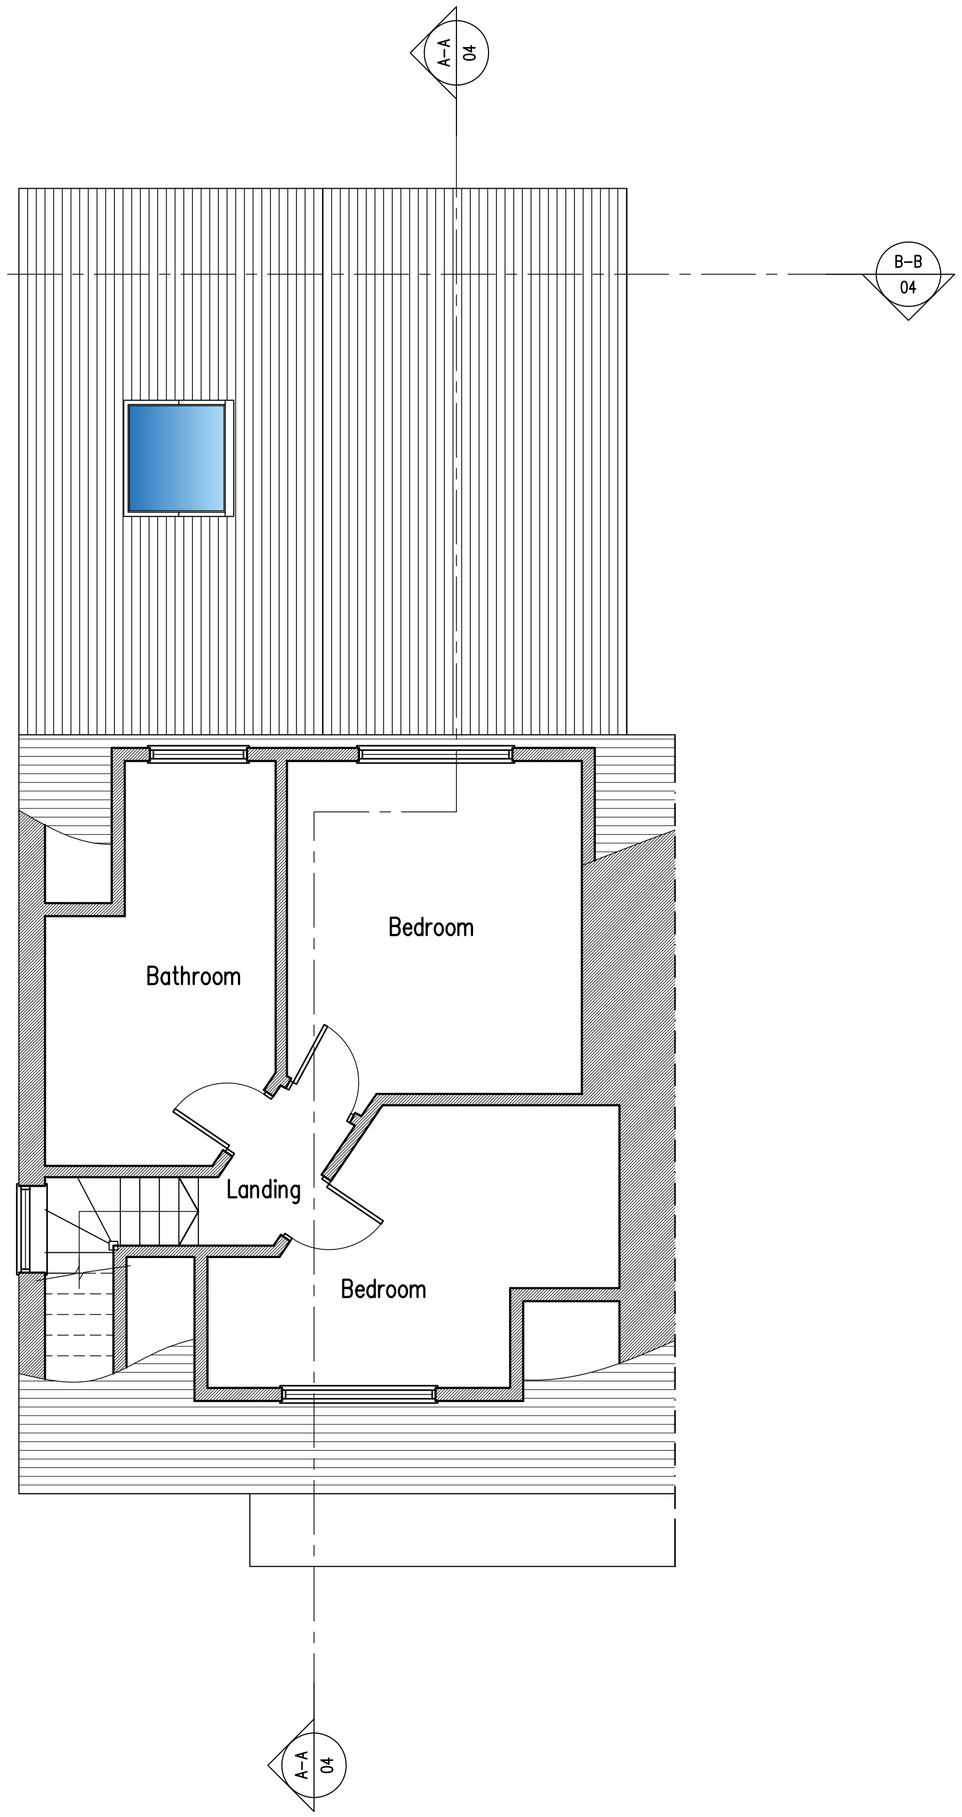

First Floor Plan

D	23.11.20	North Velux removed
C	21.10.20	Roof redesigned
B	08.10.20	Redesigned

Proposed Extension at: 7 Garden Close, Shoreham-By-Sea, West Sussex BN43 6BR

rja Planning & Building Consultants Ltd.
1st Floor
10 High Street
Shoreham-By-Sea
West Sussex BN43 5DA
t: 01273 467297 mob: 07971 375739
e: rex@rjapbc.co.uk web: www.rjapbc.co.uk

Chartered Institute of Architectural Technologists

PROJECT: 7 Garden Close, Shoreham–By–Sea

DRAWING TITLE: Proposed Floor Plans

CLIENT: Mr & Mrs A. Holding

DWG NO: 20804–03

REVISION: D

SCALE: 1:50 @ A1

DATE: 24.09.20

DRAWN: rex