
Rear Elevation North Elevation
02 / 220

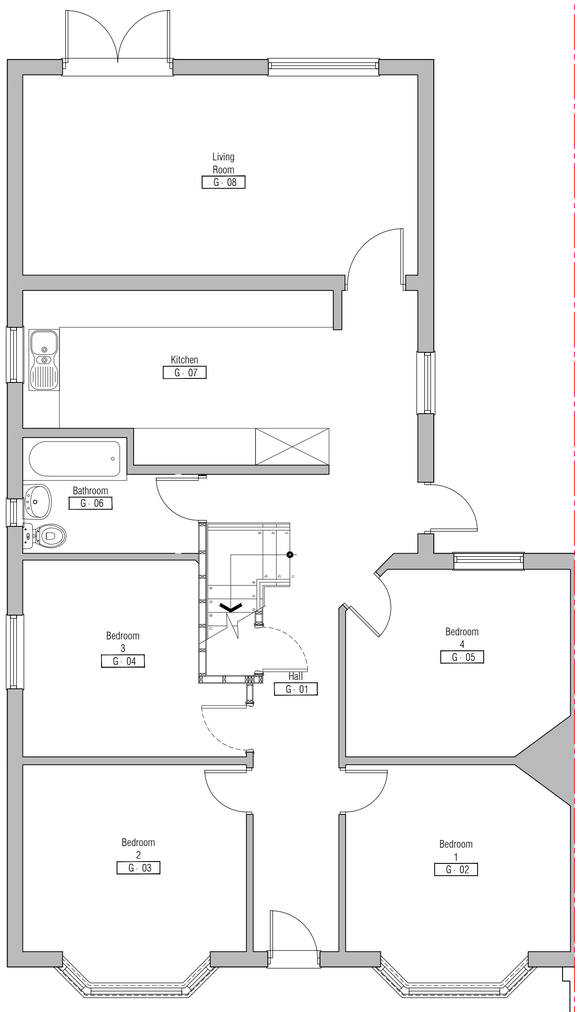


Side Elev West Elev
03 / 220

01 Proposed General Arrangement Ground Floor Plan
Scale: 1:50

01 / 220
Front Elev South Elev

NB: Where possible, all materials to be reused or recycled within the project in order to minimise waste and reduce carbon footprint of project

Rear Elevation North Elevation
02 / 220

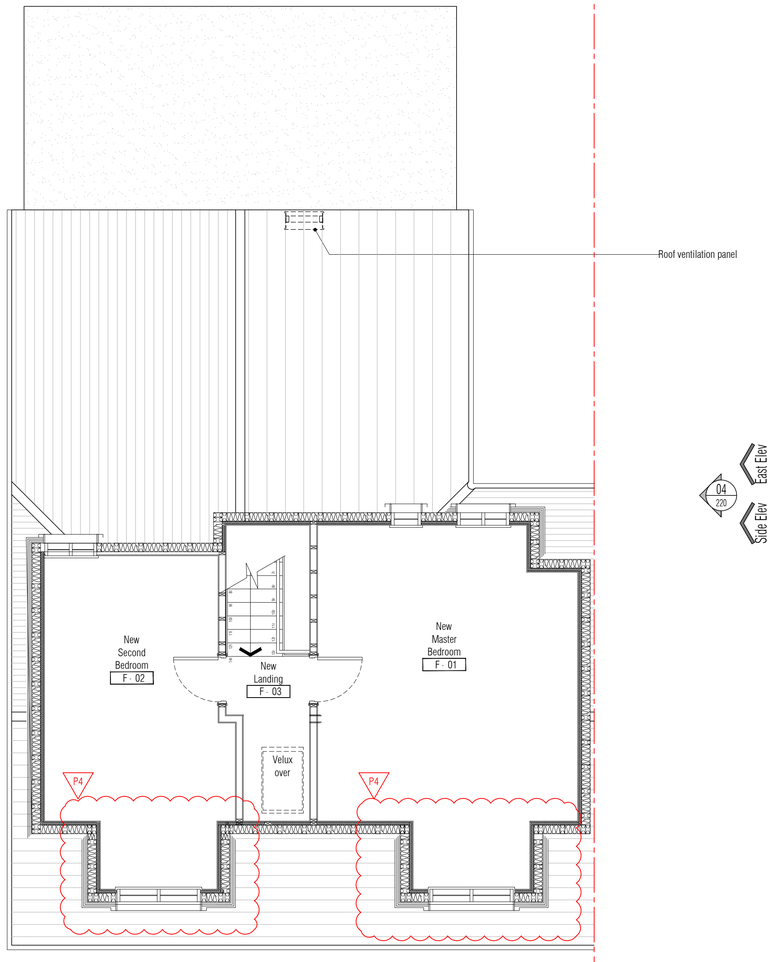

Side Elev East Elev
04 / 220

Side Elev West Elev
03 / 220

02 Proposed General Arrangement Roof Plan
Scale: 1:50

01 / 220
Front Elev South Elev

Scale: 1:2500 0m 50m 100m 150m 200m

Scale: 1:1250 0m 25m 50m 75m 100m

Scale: 1:100 0m 1m 2m 3m 4m 5m 6m 7m 8m

Scale: 1:50 0m 1m 2m 3m 4m

NOTES: Do not scale this drawing. All dimensions to be checked on site prior to commencement or manufacture. All elements or entities shown are indicative in shape, size and location and are subject to a manufacturers and / or construction reality & constraints tolerance of ±300mm in any direction or distance.



03 - Location Plan
Scale: 1:2500



04 - Block Plan
Scale: 1:1250

Drawing Referencing Legend
Title Reference Bubble
Detail reference n° on current sheet: referred to by top n° of other bubbles.
Denotes dwg n° of sheet for Title
backward referencing only
Title
Scale: 1:1

Elevation (*inc. room elevations*) Reference Bubble
Reference n°: refers to top n° of Title bubble on residing dwg n°.
Denotes dwg n° for *forward* referencing
Arrow denotes direction of view or face of subject

Typical General Arrangement DWG N° Key
Stage: 1-Existing, 2-Demolition, 3+ -Proposals
Job N°
Discipline (A= Architecture)
521717-A-121-0
Level N°
Sheet series N°: 0= Extents 1-5= Zones
Dwg Series
All details referenced in call outs supercede general arrangement or larger depictions.

Rev	Date	By	Chk	Comment
P4	20.11.20	RKC	-	Dormers revised per Planning email 16.11.20
P3	03.11.20	RKC	-	Roof vent added for Planning
P2	18.10.20	RKC	-	Revisions per planning email 13.10.20
P1	08.10.20	RKC	-	Issued for Planning Approval

RAPID KEYSTONE
CONSTRUCTION CONSULTANCY LTD
WWW.RKCCLTD.CO.UK 07985585488 RKC@RKCCLTD.CO.UK
DESIGN ARCHITECTURE ENGINEERING CONSTRUCTION PLANNING SCHEDULING PROJECT MANAGEMENT SURVEYING SPECIFICATION BUILDING REGULATIONS CONTROLS COSTS QUANTITY SURVEYING CIVIL ENGINEERING SITE MANAGEMENT STRUCTURAL ENGINEERING ENVIRONMENTAL ENGINEERING SETTING OUT CDM ESTIMATING

ISSUED FOR PLANNING

Client
Prospective Purchaser

Project Title
Proposed Roof Converstion
56 Cokeham Road
Sompting
West Sussex BN150AG

Drawing Title
Proposed
Ground Floor and Roof
General Arrangement
Plans

Drawn by:	Scale:	Date:
RKC	1:50@A1	03.11.20
Designed by:	Checked by:	Approved by:
RKC	-	-

File Ref.: K:\201556-COKEHAM\100-GAL\201556-A-120.DWG - P4 20112016815
20:11:20:16:08:16

Drawing No.	Rev.
201556-A-120	P4