

01 Proposed Front / South Elevation
Scale: 1:50



02 Proposed Rear / North Elevation
Scale: 1:50

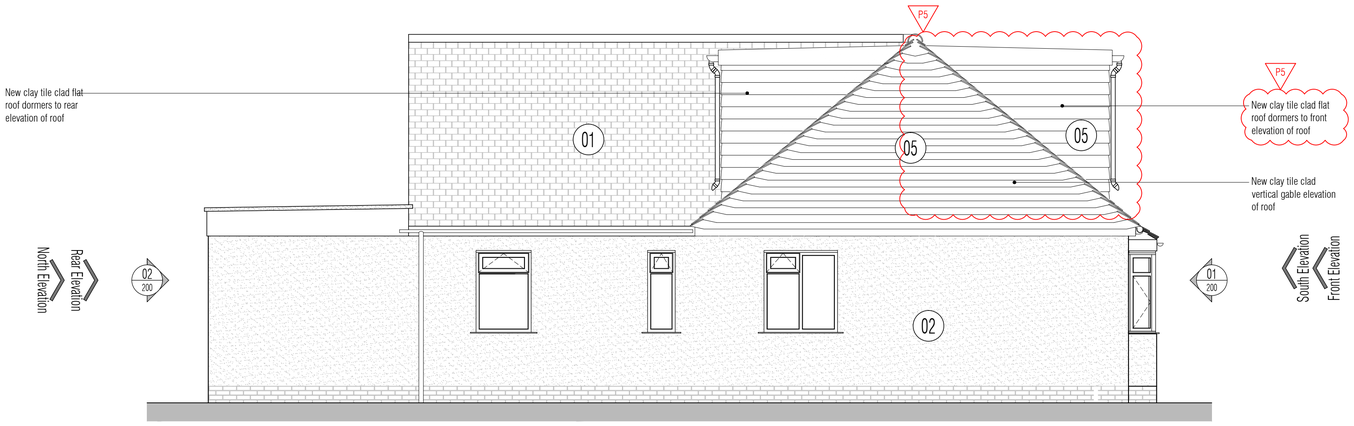

03 Proposed Side / West Elevation
Scale: 1:50

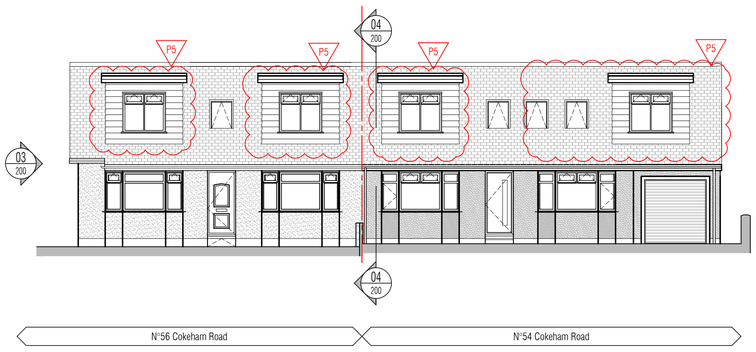

05 Proposed Southern Street Frontage Elevation
Scale: 1:100



04 Proposed Side / East Sectional Elevation
Scale: 1:50

Scale: 1:2500 0m 50m 100m 150m 200m
Scale: 1:1250 0m 25m 50m 75m 100m
Scale: 1:100 0m 1m 2m 3m 4m 5m 6m 7m 8m
Scale: 1:50 0m 1m 2m 3m 4m

NOTES: Do not scale this drawing. All dimensions to be checked on site prior to commencement or manufacture. All elements or entities shown are indicative in shape, size and location and are subject to a manufacturers and / or construction reality & constraints tolerance of ±300mm in any direction or distance.



05 Location Plan
Scale: 1:2500



06 Block Plan
Scale: 1:1250

FINISHES & MATERIALS LEGEND
1. Existing reddish blend clay tiles
2. Existing White painted rough shingle pebble dash render
3. Unpainted concrete blockwork
4. Unpainted clay brickwwork
5. Reddish blend clay tiles to match existing
6. Painted fine sand render

Drawing Referencing Legend
Title Reference Bubble
Detail reference n° on current sheet: referred to by top n° of other bubbles.
Denotes dwg n° of sheet for Title *backward* referencing only
Title
Scale: 1:1
Elevation (*inc. room elevations*) Reference Bubble
Reference n°: refers to top n° of Title bubble on residing dwg n°.
Denotes dwg n° for *forward* referencing
Arrow denotes direction of view or face of subject
Typical General Arrangement DWG N° Key
Stage: 1-Existing, 2-Demolition
3+ -Proposals
Job N°
Discipline (A= Architecture)
Level N°
Sheet series N°:
0= Extents
1-5= Zones
Dwg Series
521717-A-121-0
All details referenced in call outs supercede general arrangement or larger depictions.

Rev	Date	By	Chk	Comment
P5	20.11.20	RKC	-	Pitched dormers changed to flat rooves per Planning email 16.11.20
P4	03.11.20	RKC	-	Rear fenestrations corrected per Planning email
P3	27.10.20	RKC	-	West fenestration revisions
P2	18.10.20	RKC	-	Revisions per planning email 13.10.20
P1	08.10.20	RKC	-	Issued for Planning Approval

RAPID KEYSTONE
CONSTRUCTION CONSULTANCY LTD
WWW.RKCCLTD.CO.UK 07985585488 RKC@RKCCLTD.CO.UK
DESIGN ARCHITECTURE ENGINEERING CONSTRUCTION PLANNING SCHEDULING PROJECT MANAGEMENT SURVEYING SPECIFICATION BUILDING REGULATIONS CONTROLS COSTS QUANTITY SURVEYING CIVIL ENGINEERING SITE MANAGEMENT STRUCTURAL ENGINEERING ENVIRONMENTAL ENGINEERING SETTING OUT CDM ESTIMATING

ISSUED FOR PLANNING

Client
Prospective Purchaser

Project Title
Proposed Roof Converstion
56 Cokeham Road
Sompting
West Sussex BN150AG

Drawing Title
Proposed Elevations

Drawn by:	Scale:	Date:
RKC	1:50, 100@A1	22.10.15
Designed by:	Checked by:	Approved by:
RKC	-	-

File Ref.: X:\201556-COKEHAM\200-ELEV\201556-A-220.DWG - P5-201120162348
20:11:20:16:23:51

Drawing No. 201556-A-220
Rev. P5