
DO NOT SCALE FROM THIS DRAWING

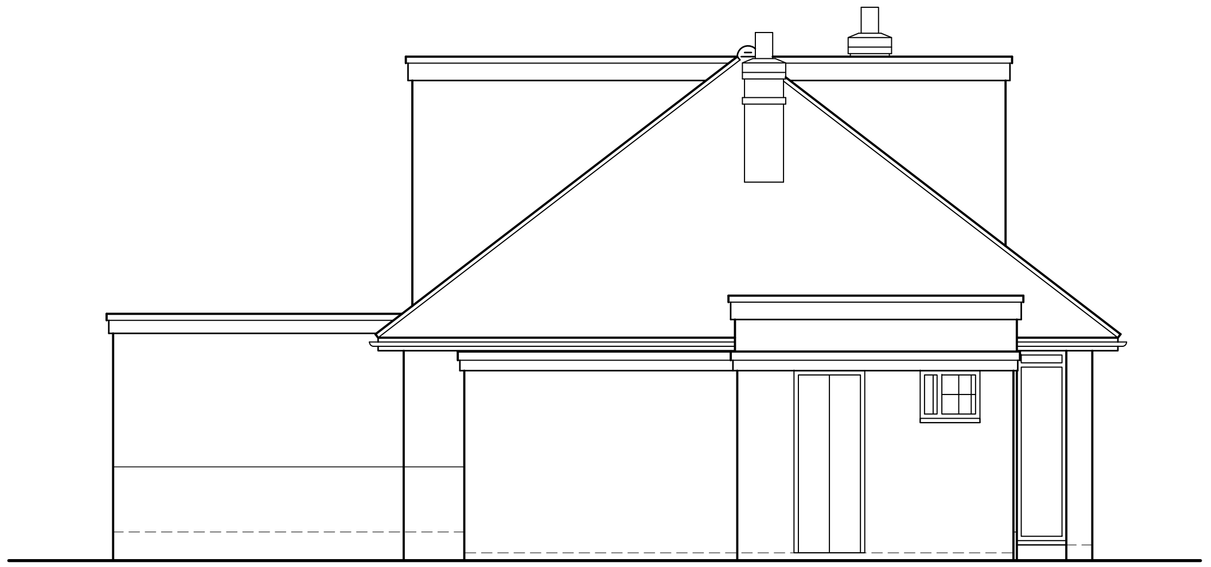


South-East Elevation



South-West Elevation



North-West Elevation

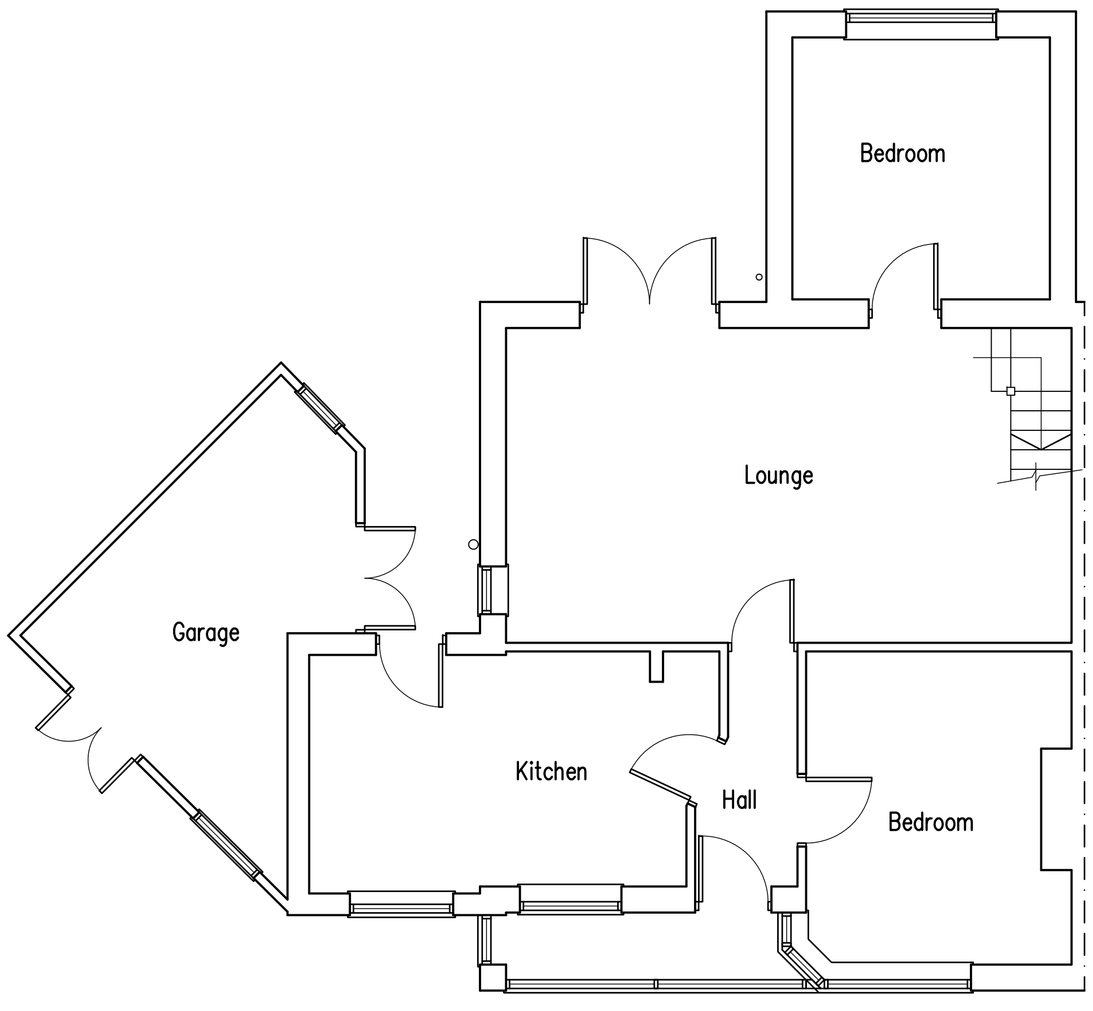

Ground Floor Plan

1m 2m 3m 4m 5m 6m 7m 8m 9m 10m
1:50 Scale Bar

Proposed Single Storey Extension At: 86 West Way, Lancing, West Sussex

rja Planning & Building Consultants Ltd.
1st Floor
10 High Street
Shoreham-By-Sea
West Sussex BN43 5DA
t: 01273 467297 mob: 07971 375739
e: rex@rjapbc.co.uk web: www.rjapbc.co.uk

Chartered Institute of Architectural Technologists

PROJECT: 86 West Way, Lancing, West Sussex
DRAWING TITLE: Existing Floor Plans & Elevations
CLIENT: Mr & Mrs K Elms
DWG NO: 17625–02
REVISION:
SCALE: 1:50 @ A1
DATE: 10.02.17
DRAWN: rex