


DO NOT SCALE FROM THIS DRAWING

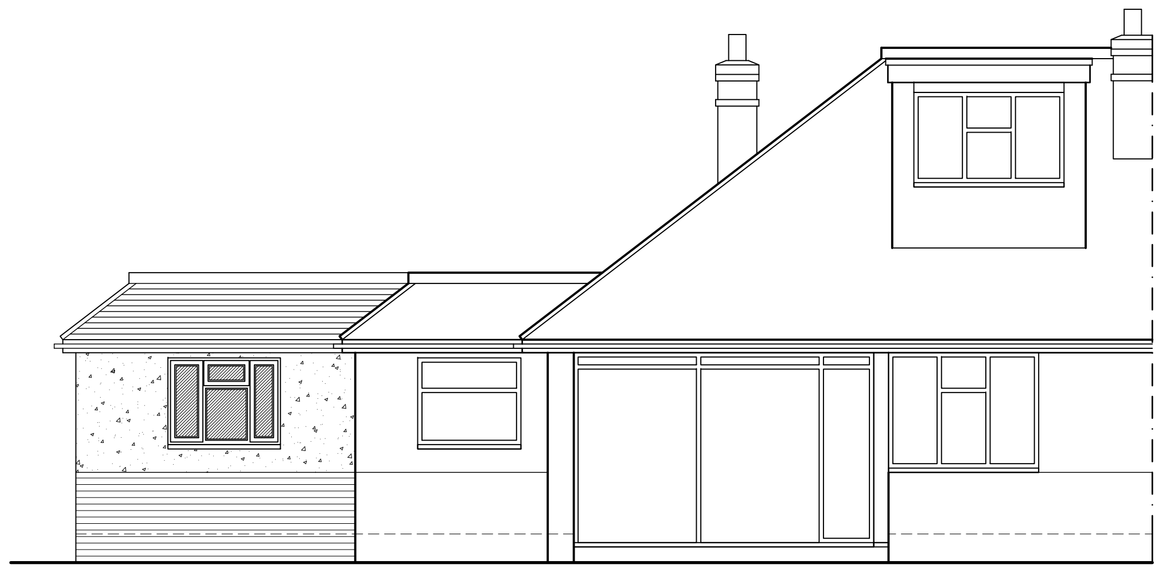


South-East Elevation

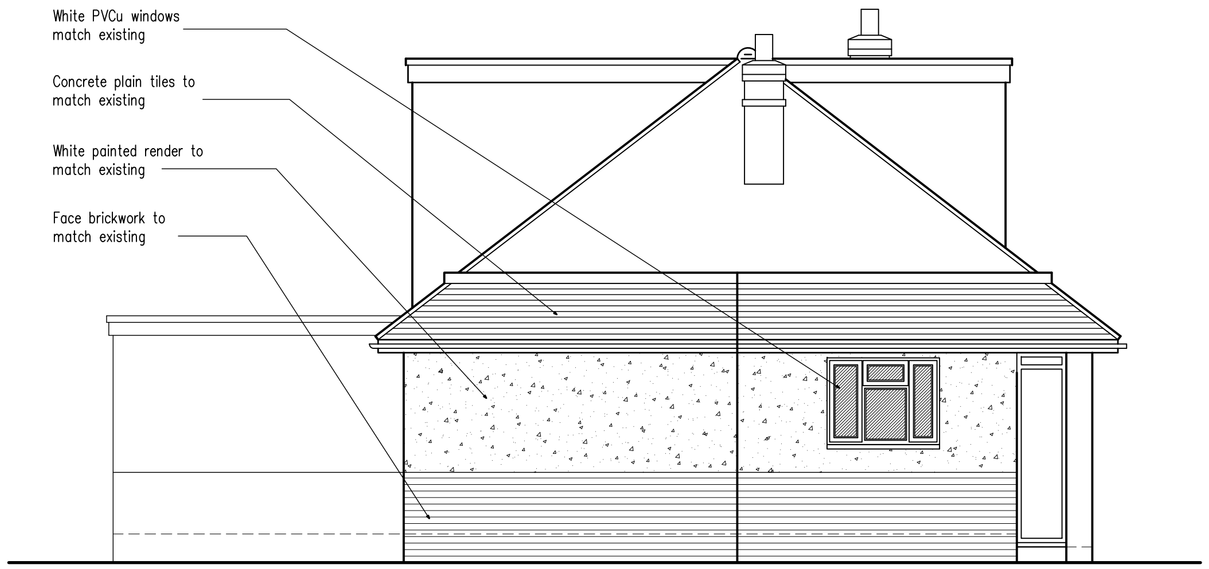


South-West Elevation

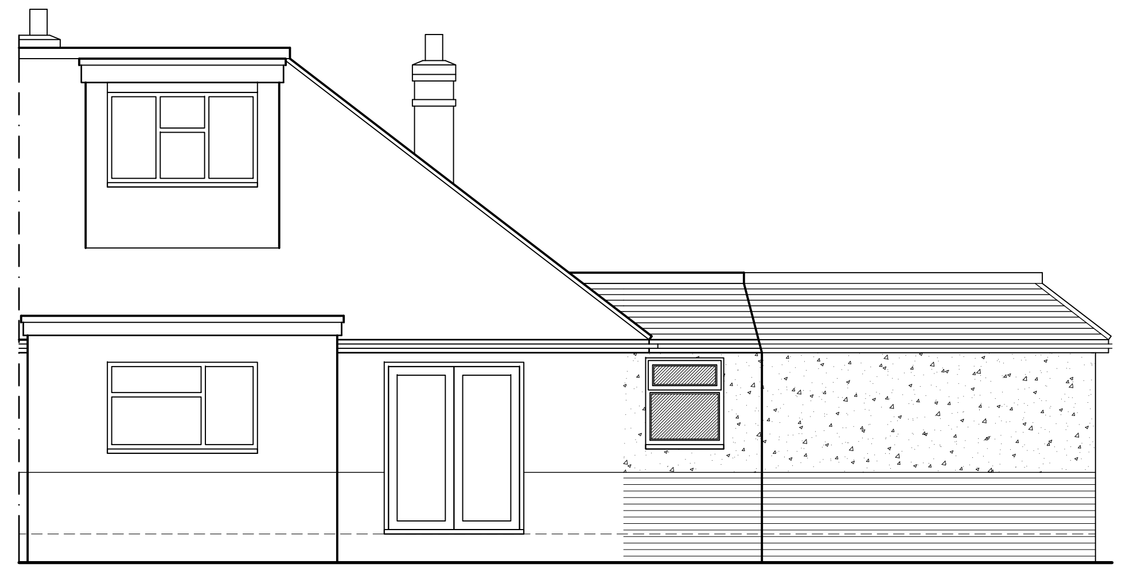

North-West Elevation

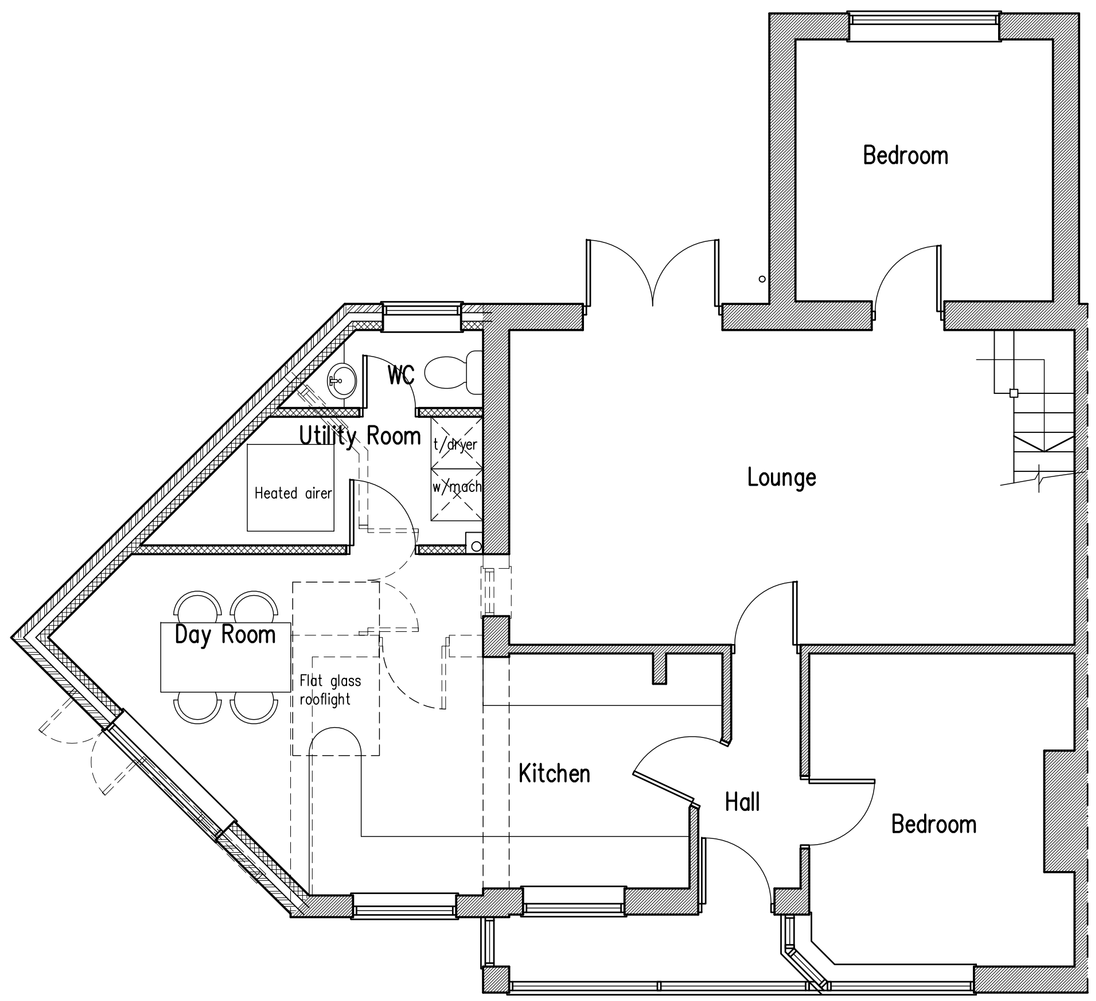

Ground Floor Plan

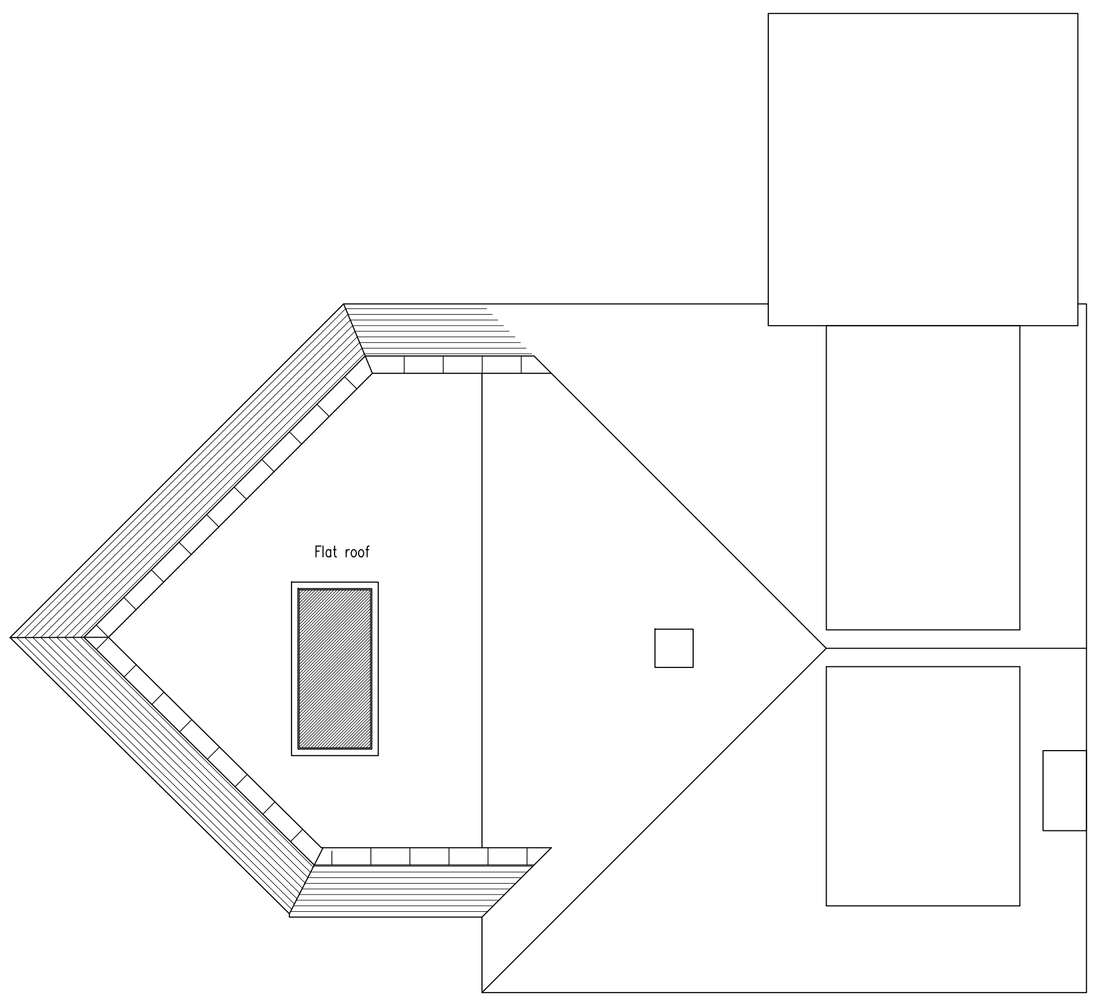

Roof Plan

1m 2m 3m 4m 5m 6m 7m 8m 9m 10m

1:50 Scale Bar

A	13.02.17	WC added

Proposed Single Storey Extension At: 86 West Way, Lancing, West Sussex

rja Planning & Building Consultants Ltd.
1st Floor
10 High Street
Shoreham-By-Sea
West Sussex BN43 5DA
t: 01273 467297 mob: 07971 375739
e: rex@rjapbc.co.uk web: www.rjapbc.co.uk

Chartered Institute of Architectural Technologists

PROJECT: 86 West Way, Lancing, West Sussex

DRAWING TITLE: Proposed Floor Plans & Elevations

CLIENT: Mr & Mrs K Elms

DWG NO: 17625–01

REVISION: A

SCALE: 1:50 @ A1

DATE: 10.02.17

DRAWN: rex