


The site

Existing garage to be demolished shown dotted

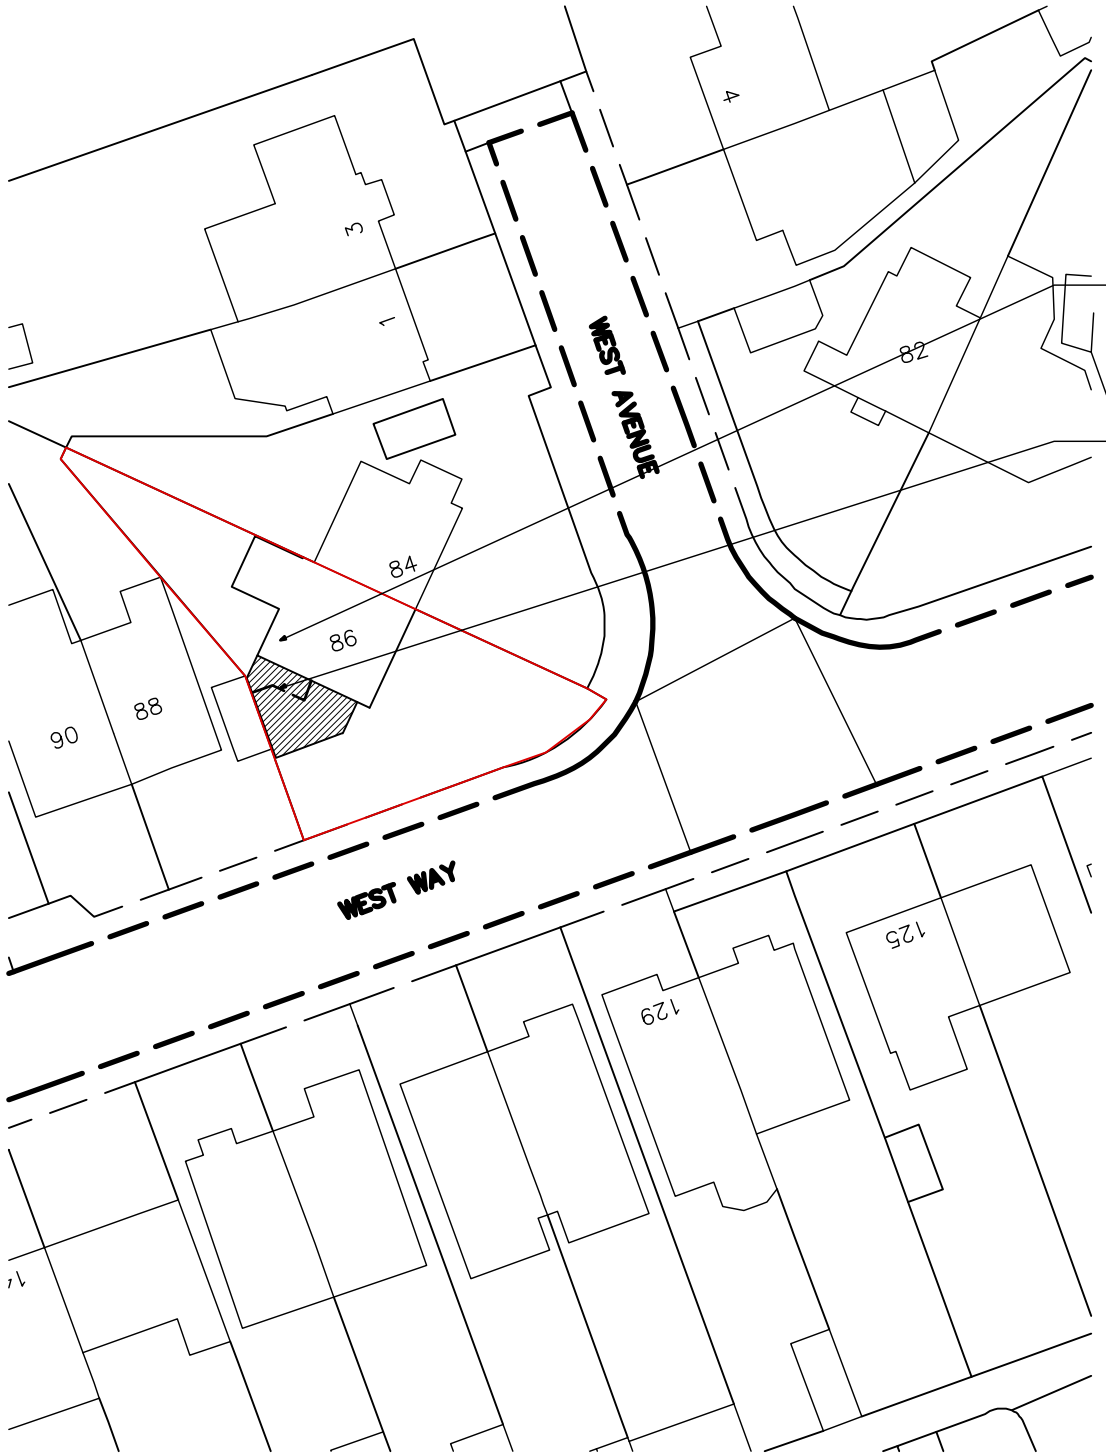

Ordnance Survey (c) Crown Copyright 2017. All rights reserved. Licence number 100022432

Block Plan
1:500

10m 20m 30m 40m
1:500 Scale Bar

10m 20m 30m 40m 50m
1:1250 Scale Bar

Location Plan
1:1250

Copyright of:
RJA Planning & Building Consultants Ltd.
1st Floor, 10 High Street
Shoreham-By-Sea
West Sussex
BN43 5DA

Tel: 01273 467297
Mob: 07971375739
Email: rex@rjapbc.co.uk

Project:
86 West Way
Lancing

Title:
Location & Block Plans

Client:
Mr & Mrs K Elms

Scale:
1:500, 1:1250

Date: 9.2.17

Drawn:

Drg. No. 17625–Loc

Rev'n