

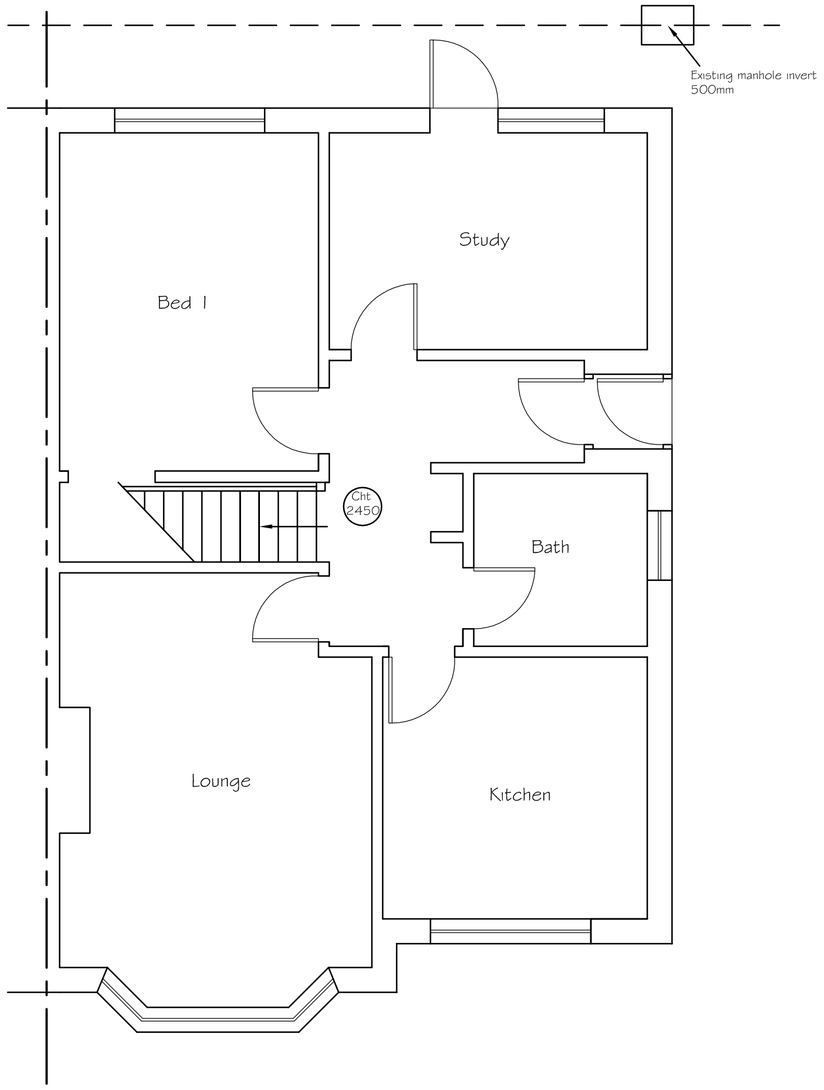


Existing Ground Floor Plan

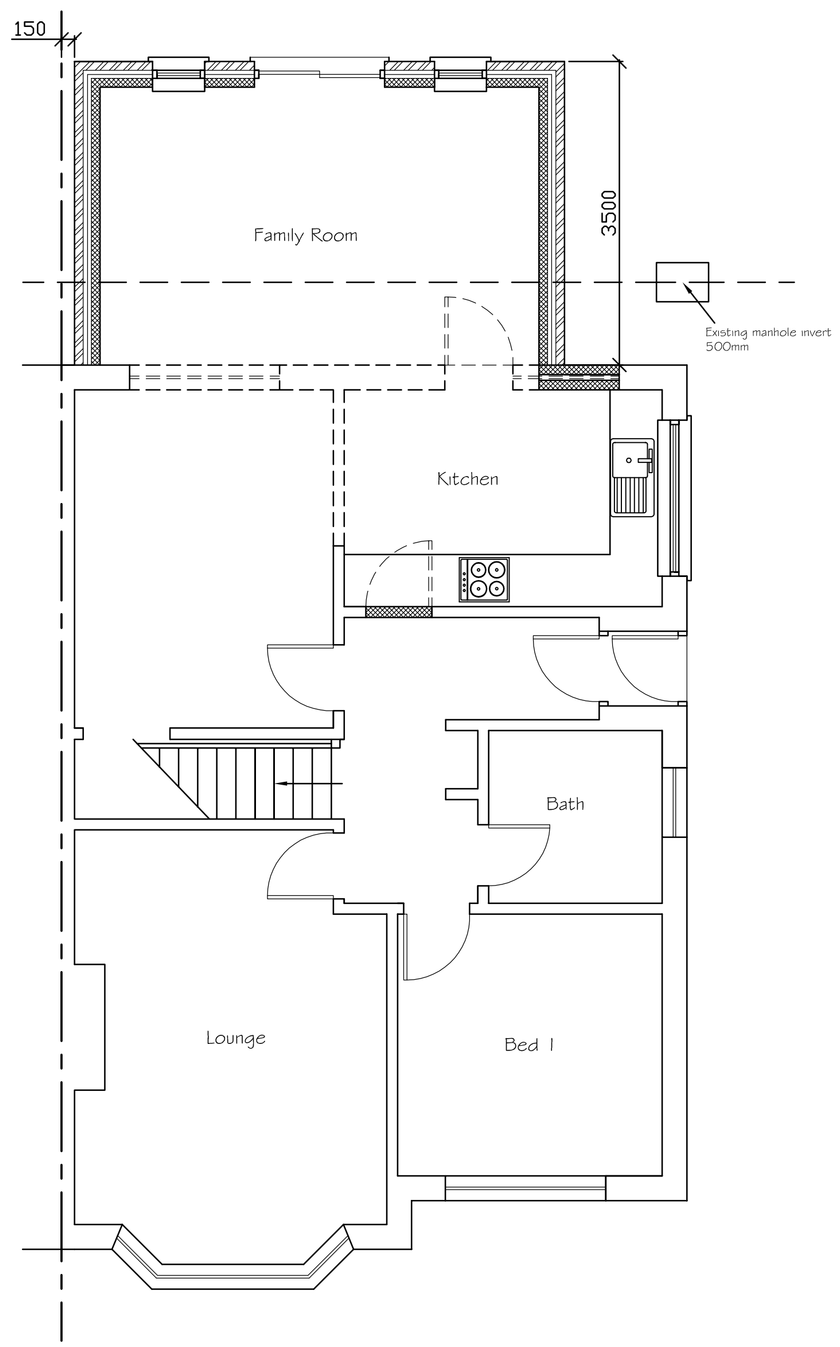


Proposed Ground Floor Plan

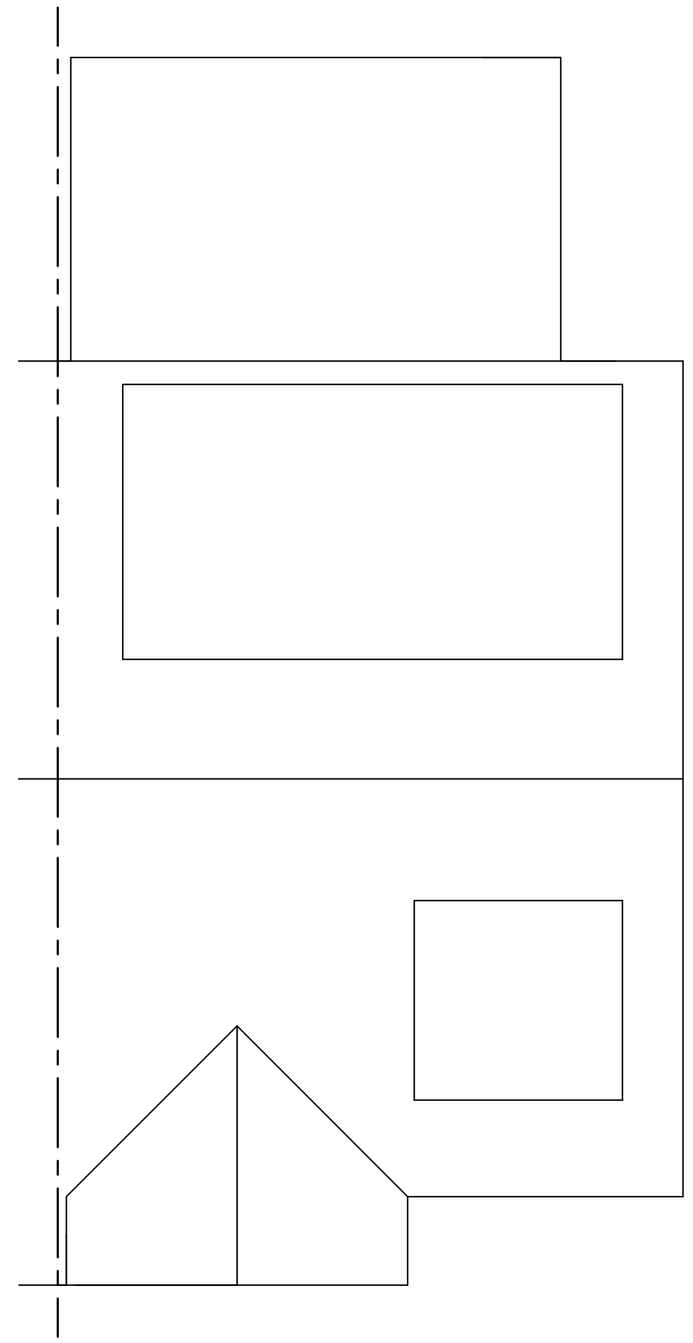


Proposed Ground Floor Plan




SCALE 1:50

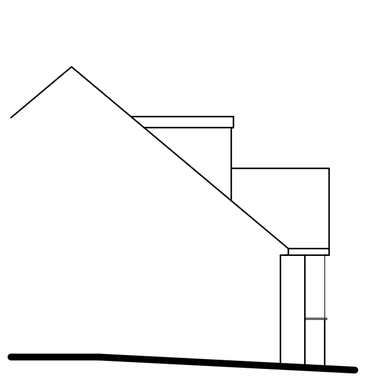


Existing Side (West) Elevation

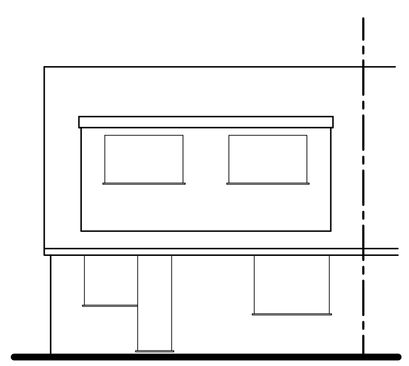


Existing Rear (North) Elevation

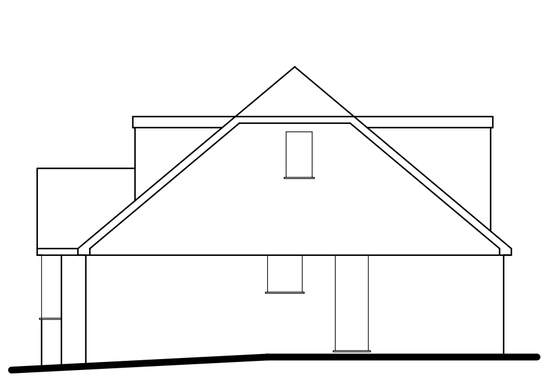


Existing Side (East) Elevation

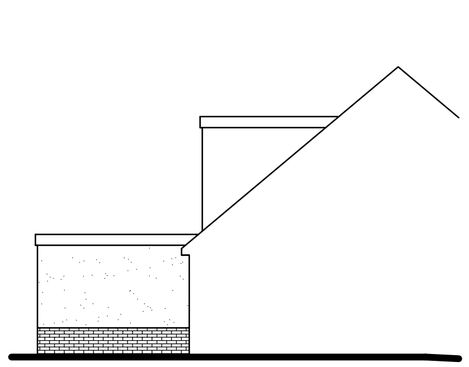

Proposed Side (West) Elevation

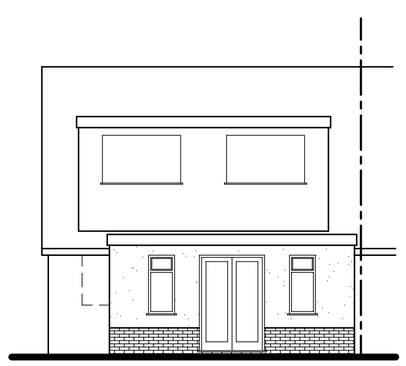

Existing Rear (North) Elevation

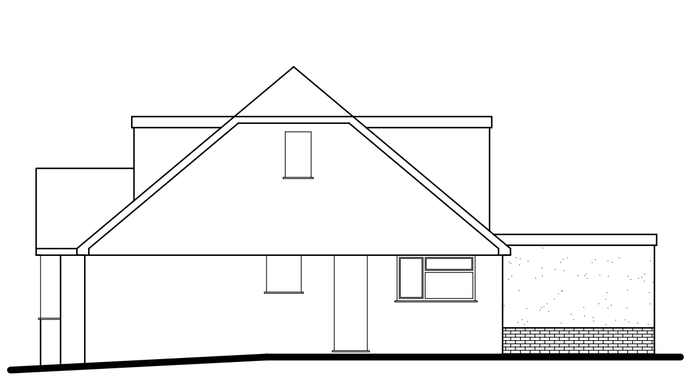

Proposed Side (East) Elevation



SCALE 1:100

Tony Rogers
Building Consultants
Address: 40 Dawn Crescent, Upper Beeding
West Sussex, BN44 3WH
Telephone: 01903 815225 Fax: 01903 815225

Rev.	Date:	Revision Description:

Client: Mr & Mrs J Webb

Address: 176 Downside
Shoreham
West Sussex
BN43 6HD

Project: Proposed single storey rear extension

Scale: 1:50 1:100
Paper Size A1

Date: February 2017

Drawing No: 17/1203/01

Drawn By: AWR

Revision: