0m 2m 4m 6m 8m 10m

VISUAL SCALE 1:100 @ A2

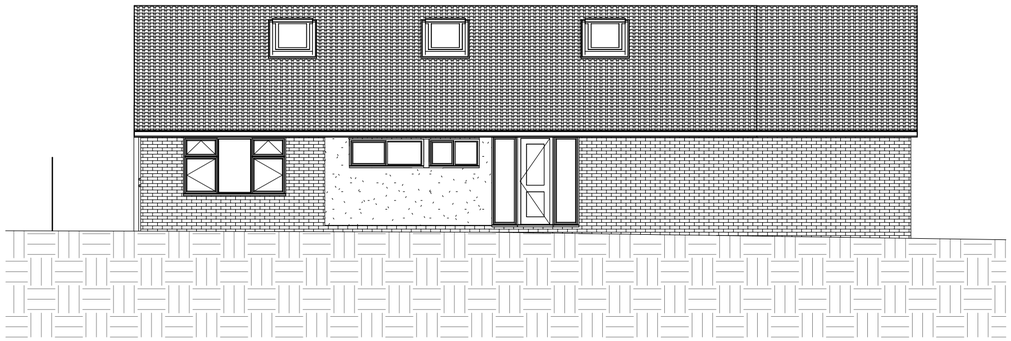

1 ELEVATION FACING NORTH
1 : 100

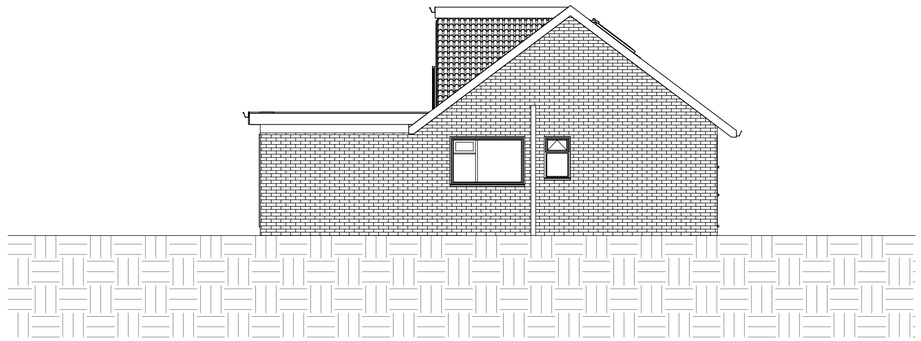

2 ELEVATION FACING EAST
1 : 100

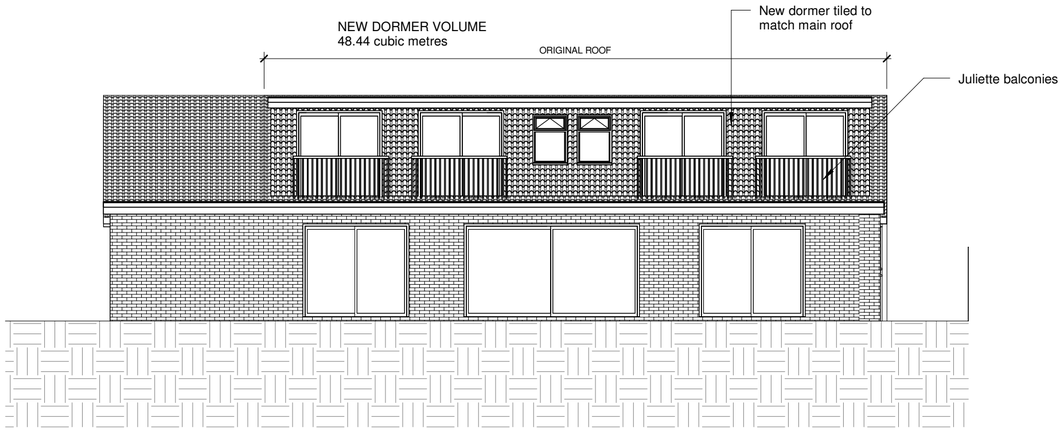

3 ELEVATION FACING SOUTH
1 : 100

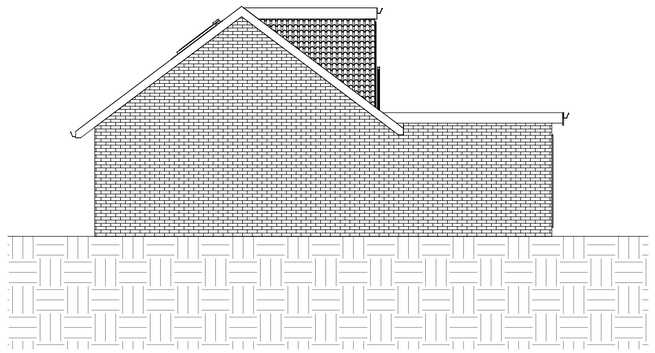

4 ELEVATION FACING WEST
1 : 100

Rev	Description	Date

KRONA DESIGN
ARCHITECTURE AND INTERIOR DESIGN

4 Union Place | Worthing | BN11 1LG
info@kronadesign.co.uk
kronadesign.co.uk
01903 256150

PROJECT

Loft Conversion

ADDRESS

5 Saint Pauls Avenue
Lancing
West Sussex

TITLE

Proposed Elevations

CLIENT

Nanda Dasari

DRAWN	STATUS	DATE
JLB	Design	06/10/25

SCALE (@ A2)	PROJECT NUMBER
1 : 100	KD.1760

DRAWING NUMBER	REV
A.201	

© KRONA DESIGN