Mapping contents © Crown copyright and database rights 2023 Ordnance Survey 100035207

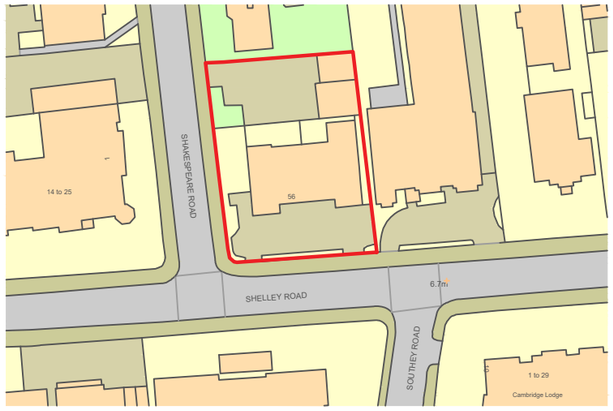

Site Plan- 1:1250@A3

Scale in Metres

0 10 20 30 40 50 100



Google Earth Image - NTS

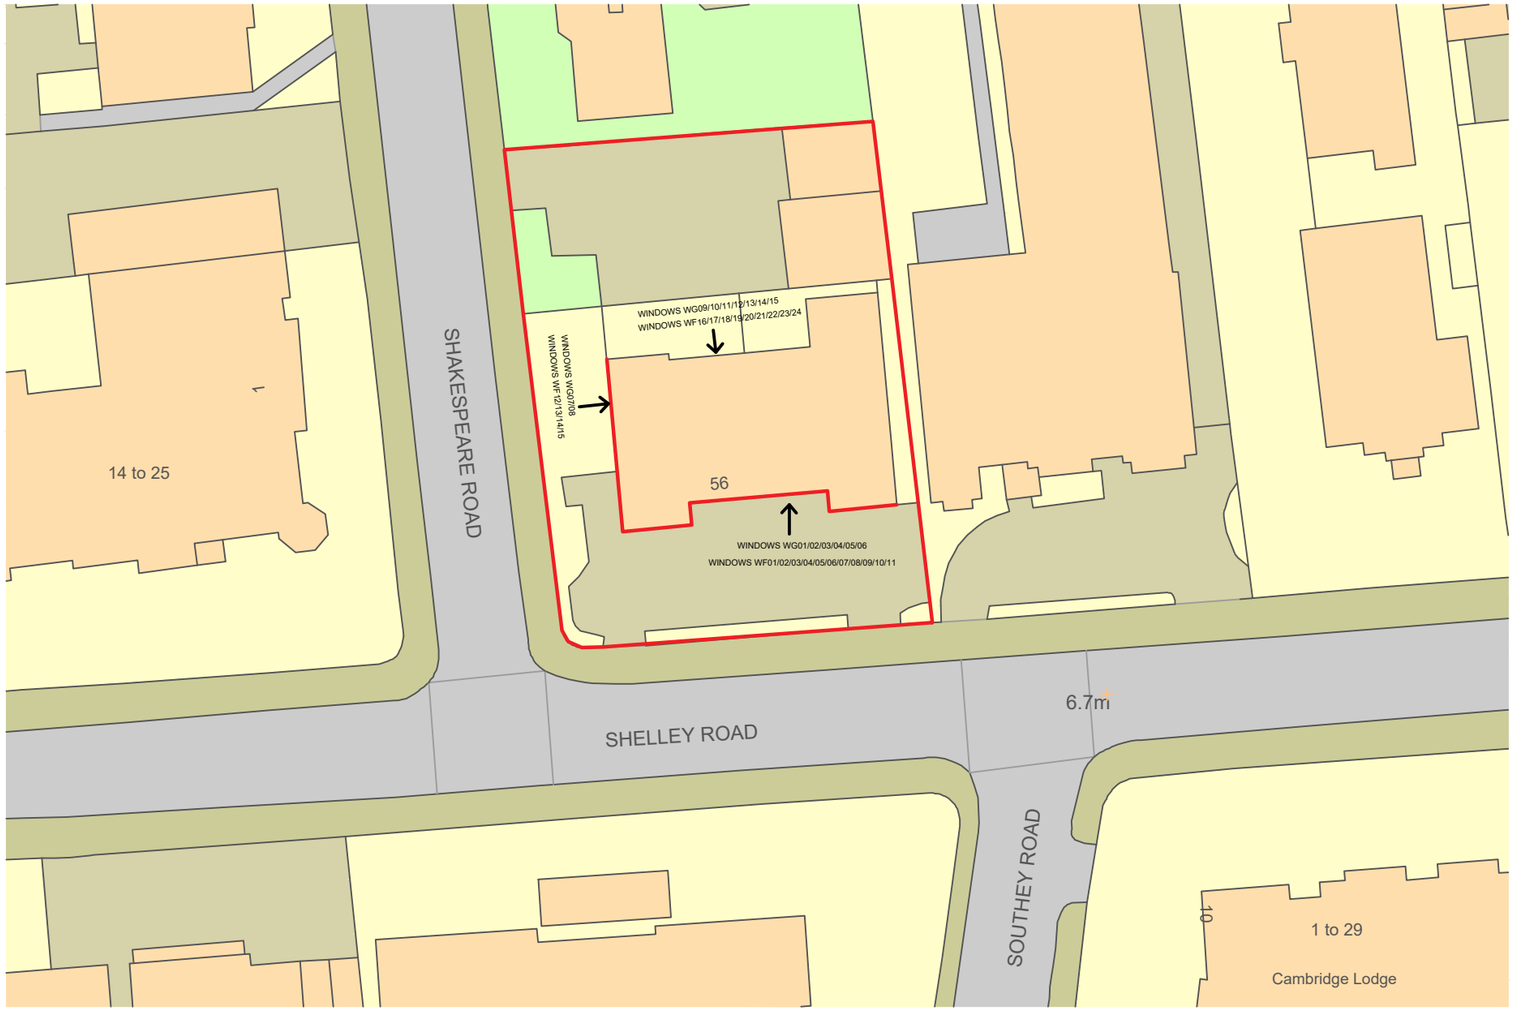

Site Plan- 1:500@A3

Scale in Metres

0 5 10 15 20 30 40 50

notes

Please note: These are planning application stage drawings not construction drawings and should be treated as such.

N

REV A - Local authority request changes 23/11/23

EDWS Architects

26 Millers Road Brighton BN1 5NQ **M** 07979532275
e Ewan@EDWSArchitects.co.uk **w** www.edwsarchitects.co.uk

56 Shelley Road
Worthing
West Sussex
BN11 4BX

CHECKED: PT

DRAWN: ES

CLIENT: Hove Lets

DATE: 04.11.23

SCALE: 1:500 @ A3

DRAWING: Site / Block Plan

REVISION: A

NUMBER: 7269/SK/001

DO NOT SCALE FROM THIS DRAWING. THIS DRAWING IS COPYRIGHT ©