Residential Development of a detached house at
72 Old Fort Road, Shoreham Beach, BN43 5HA

October 2018
Drawing no:JB 400/ planning 02D

revision C: 29 Oct 2018
revision D: 28 Nov 2018

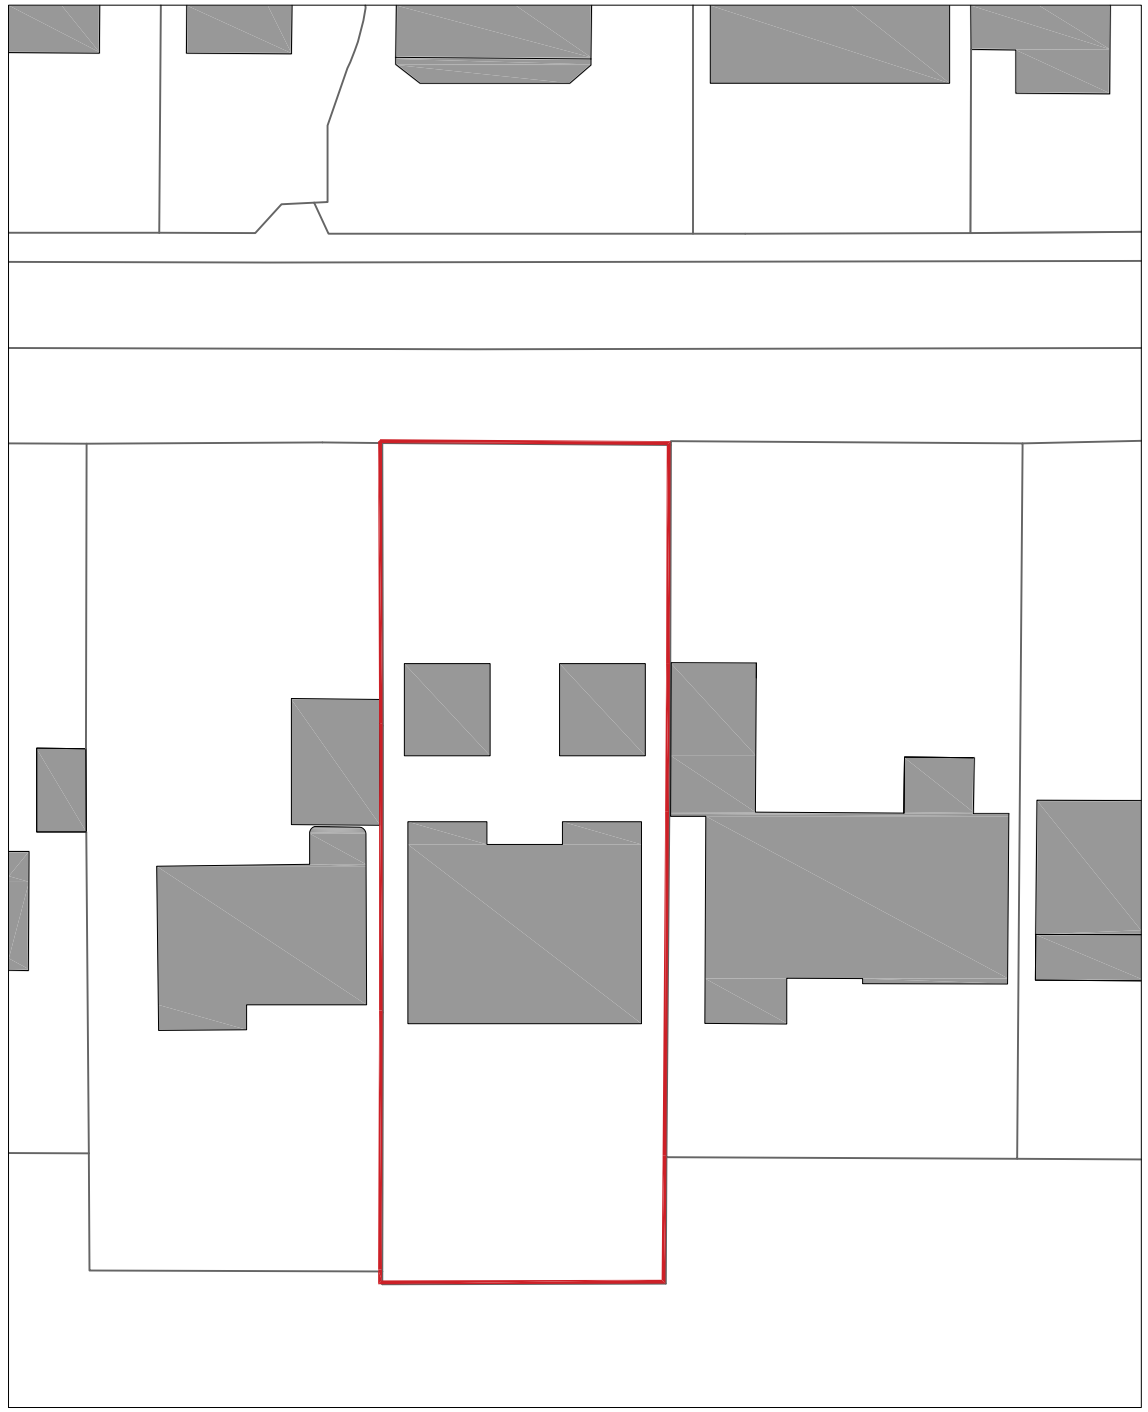

APPROVED BLOCK PLAN 1:500
PLANNING PERMISSION : AWDM/0464/18

boundary of development site outlined in red

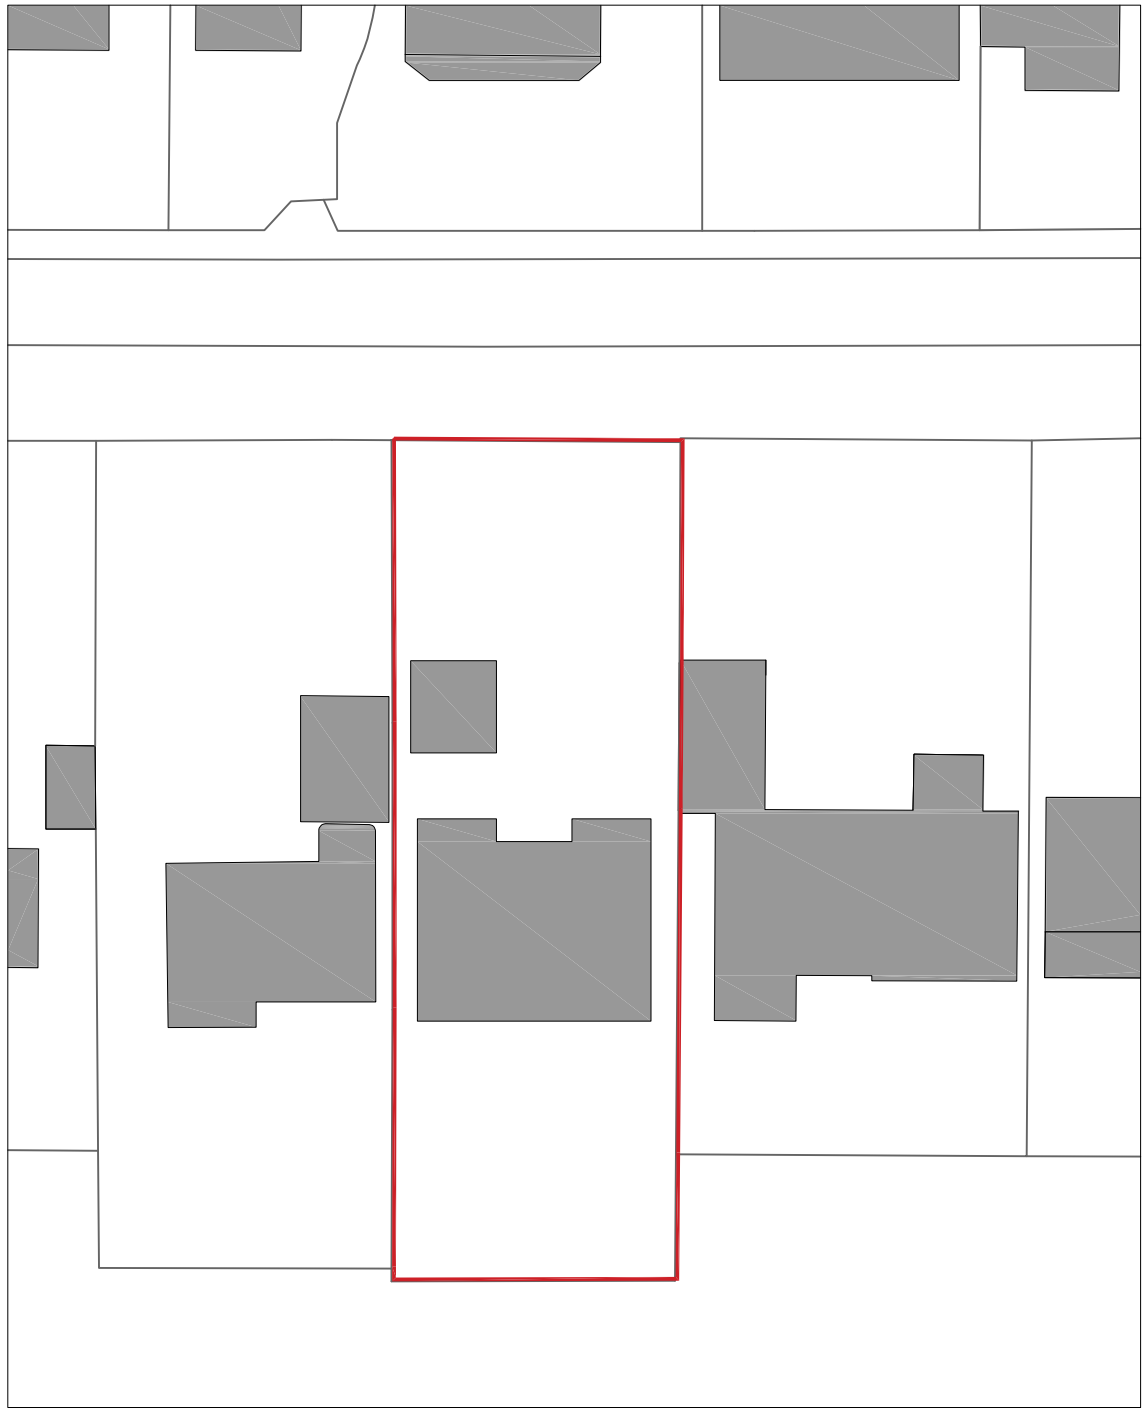

PROPOSED BLOCK PLAN 1:500

boundary of development site outlined in red

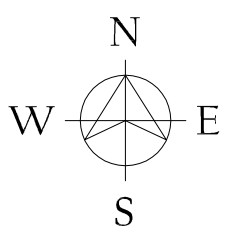

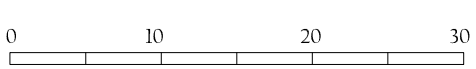

SCALE BAR 1:500

JAMES BRECKELL : ARCHITECT : ARB : RIBA
Adur Business Centre, Little high Street, Shoreham by Sea, BN43 5EG, Tel 01273 467 621, Email: james@breckell.co.uk