T.P. OFFICE COPY

NOTE

ALL FINISHES
TO MATCH EXISTING

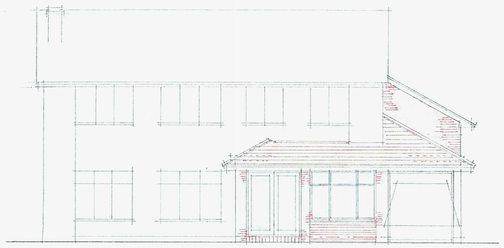

SOUTH [front]



EAST



NORTH

BOROUGH OF WORTHING
DEPOSITED 10.4.08
TP REF NO
WB / 08/0391/FULL



WEST

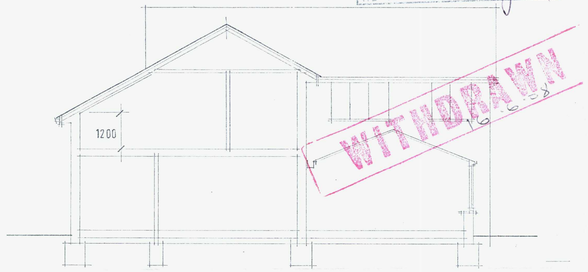

WITHDRAWN 16.6.08

SECTION A : A

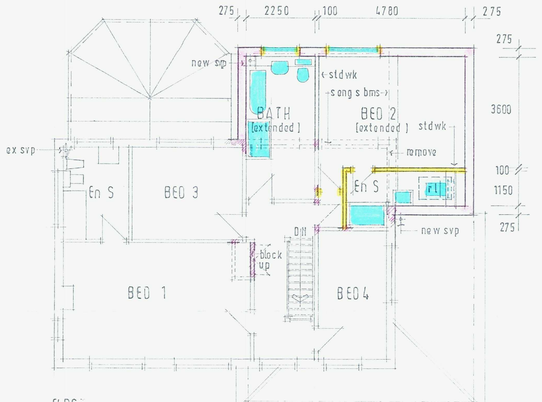

FIRST

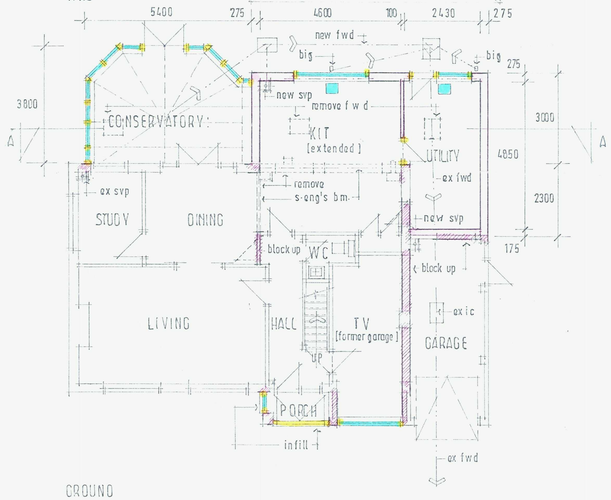

GROUND

SANITARY FITTINGS INDICATIVE ONLY
LINTOLS EXTERNAL CO 70/100
INTERNAL CN 100

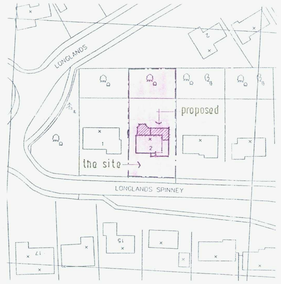

LOCATION 1/1250



BLOCK PLAN 1/500

TREVOR E. UNSTED LTD

R.B.S. HOUSE • 59-61 SEA LANE • RUSTINGTON • WEST SUSSEX • BN16 2RQ Tel: 01903 859030

Client: LESADA PROPERTIES LTD:

Project: EXTENSION/ALTERATION 2; LONGLANDS SPINNEY; BROADWATER; WORTHING; W/SUSSEX; BN 14; 9NU.

Drawing:

Scale: 1:100

Date: MARCH 2008

Drawn: tu:

Copyright:

Drawing No.: 07/3392/1

Revisions:

The contractor must check all dimensions and levels on site and no dimensions are to be scaled from drawings.

It is the contractor's responsibility to ensure compliance with all statutory authority requirements, carry out works with total regard to existing and retained structure. Works and materials to latest CP/BS.

Drawing to be read in strict accordance with engineer's information where applicable.

All structural timber C16 unless otherwise noted. All structural and external timber pressure impregnated with preservative, cut ends site swabbed with Cuprinol or similar treatment.

Local authority to witness satisfactory test on all new and affected foul/storm drainage.