DO NOT SCALE FROM THIS DRAWING



South Elevation

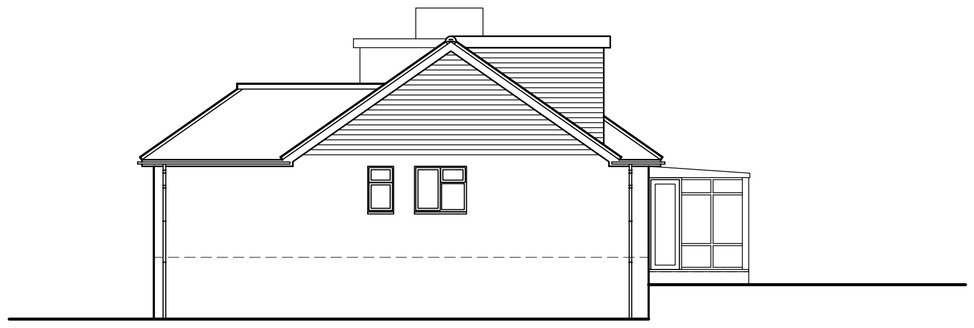

East Elevation

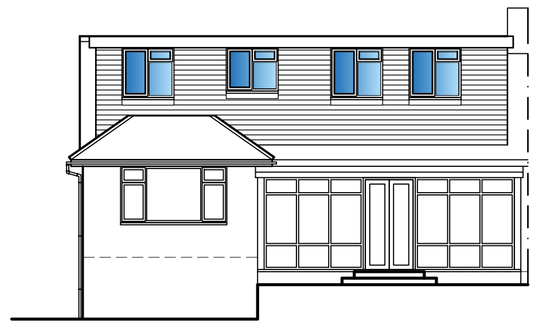

North Elevation

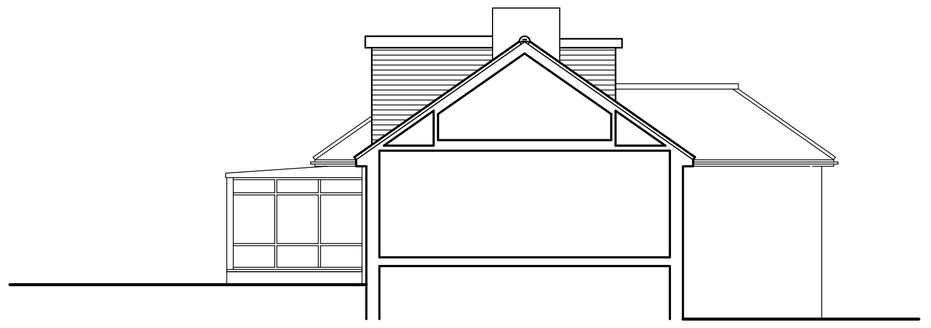

West Elevation

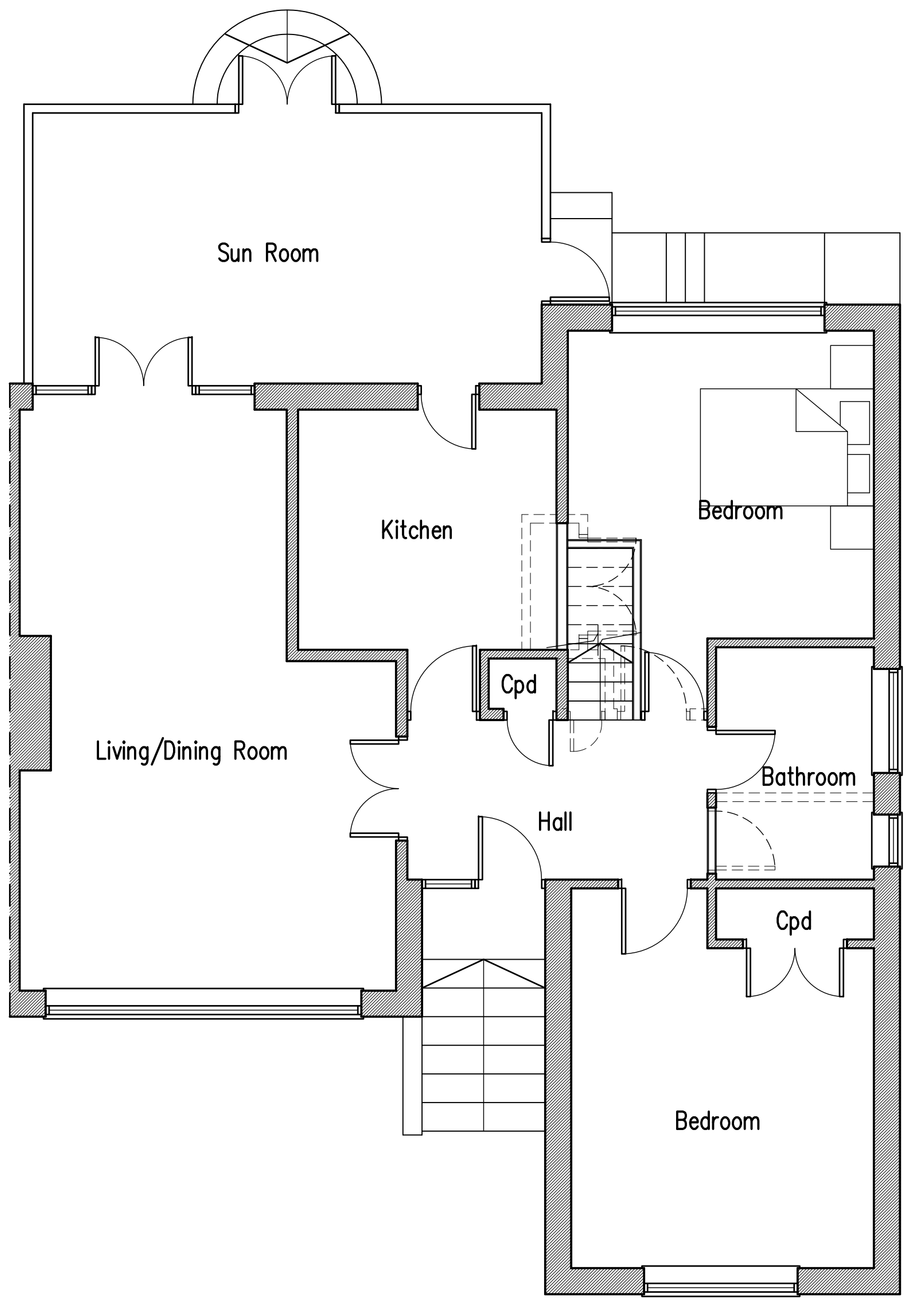

Ground Floor Plan

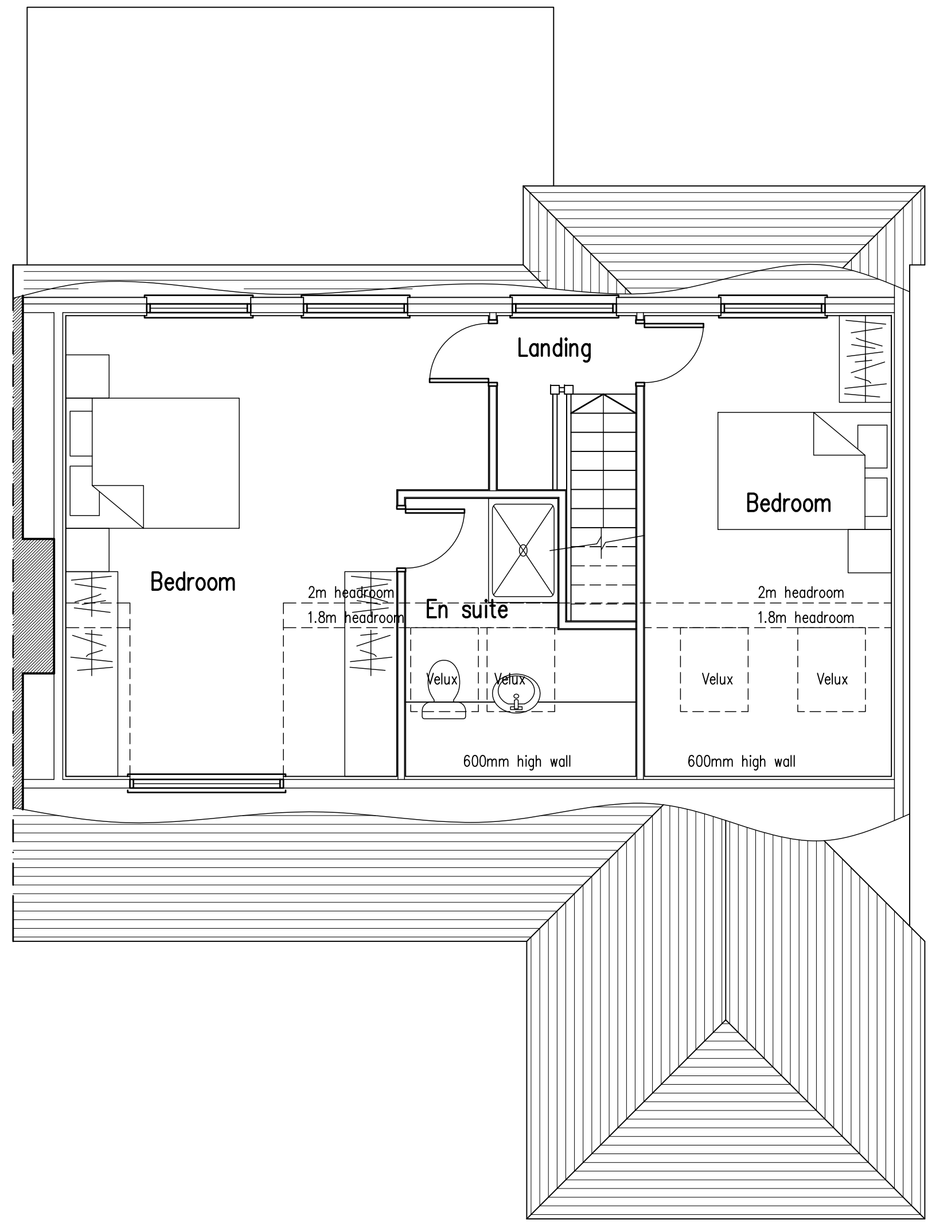

First Floor Plan

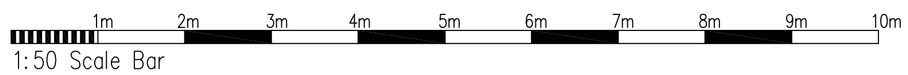

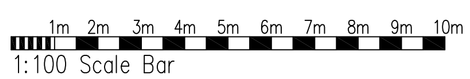

D	16.11.21	West elevation added
C	09.11.21	Redesigned
B	06.10.21	Redesigned
A	27.07.21	Staircase amended

Propoosed Conversion of Roof Space at: 16 Mill Hill Close, Shoreham-By-Sea, West Sussex

rja Planning & Building Consultants Ltd.
1st Floor
10 High Street
Shoreham-By-Sea
West Sussex BN43 5DA
t: 01273 467297 mob: 07971 375739
e: rex@rjapbc.co.uk web: www.rjapbc.co.uk

Chartered Institute of Architectural Technologists

PROJECT: 16 Mill Hill Close, Shoreham-By-Sea

DRAWING TITLE: Proposed Floor Plans & Elevations

CLIENT: Mr and Mrs P. Lovell

DWG NO: 21853-02

REVISION: D

SCALE: 1:50, 1:100 @ A1

DATE: 15.07.21

DRAWN: rex