A3 PAPER SIZE



Existing West Elevation

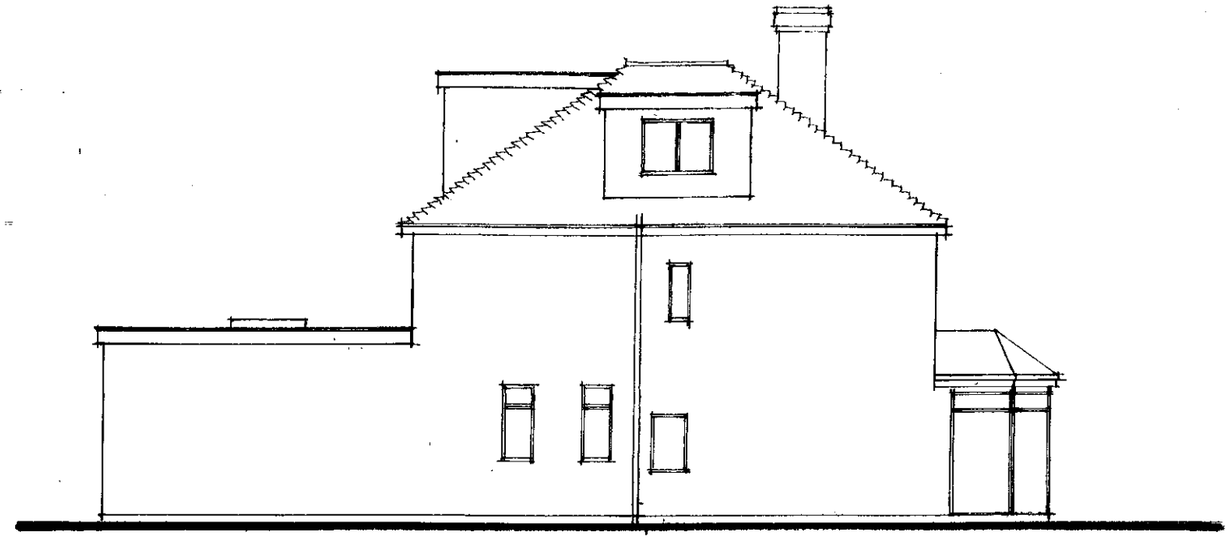

Existing North Elevation

Existing Elevations - scale 1:100



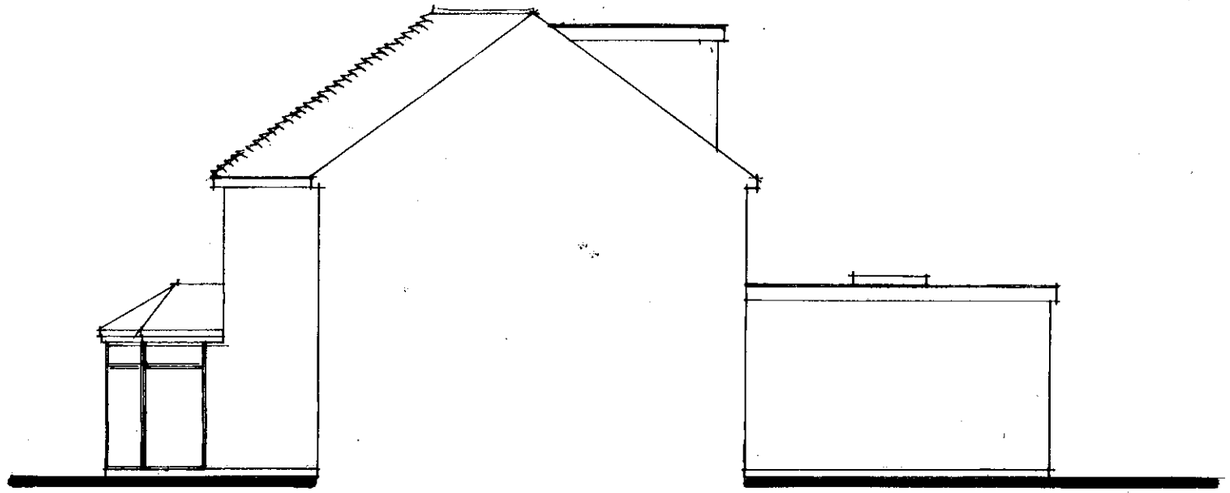

Existing South Elevation.

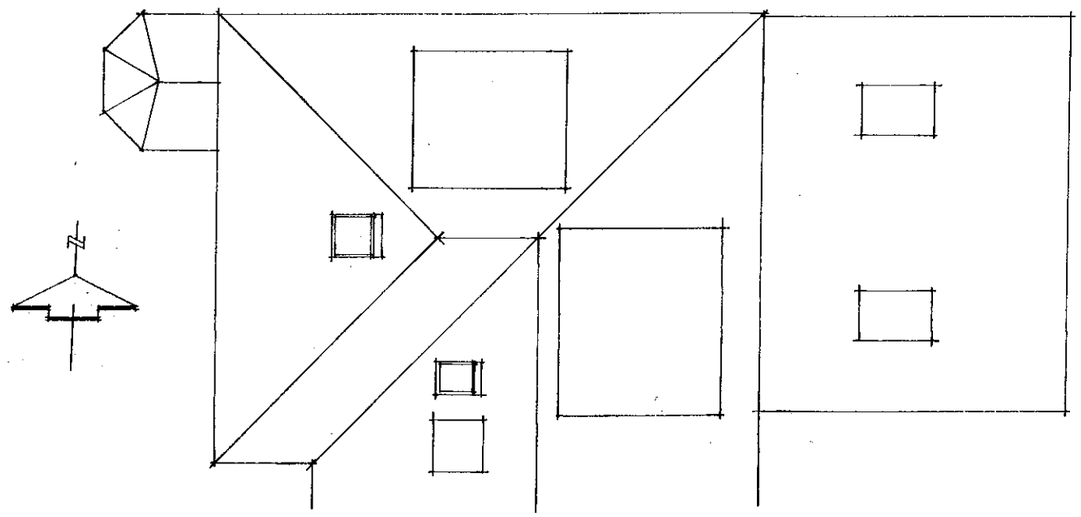

Existing Roof Plan
Scale: 1:100

29 LOOSE LANE
SOMPTING
WEST SUSSEX BN15 0BL

Paul Trussler
44 Firle Road
Lancing
West Sussex
BN15 0NZ

Drawing No. 23/29/2