A3 PAPER SIZE



Proposed West Elevation

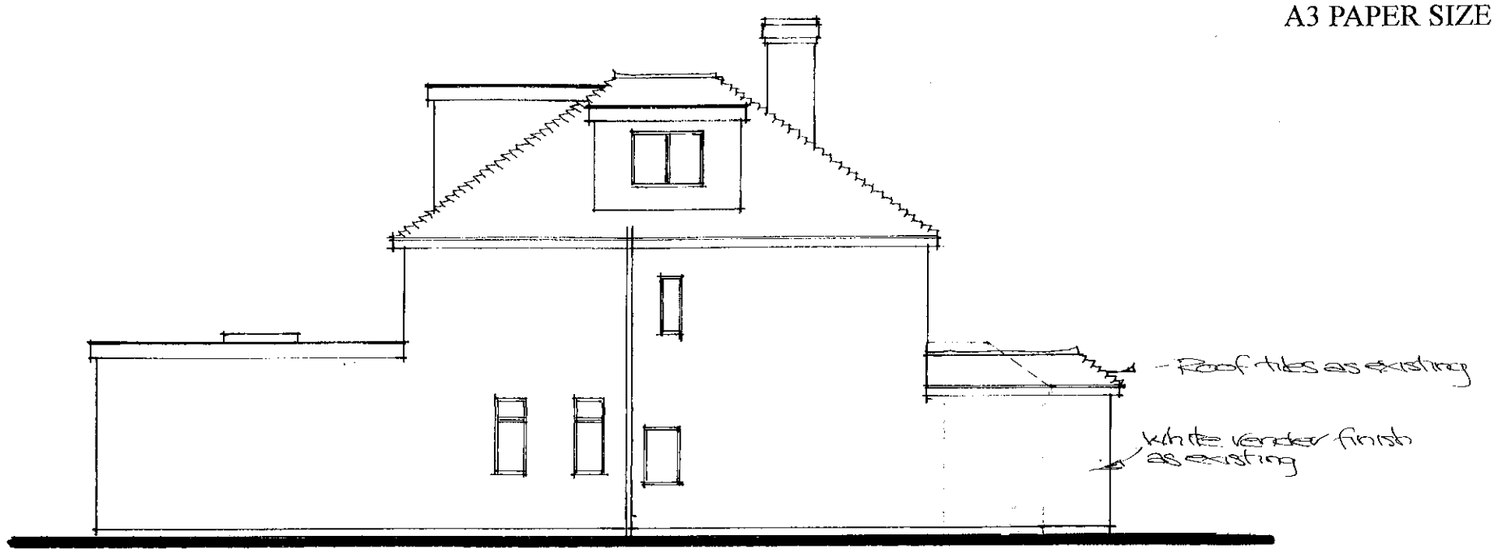

Proposed North Elevation

Proposed Elevations - scale: 1/100

0m 1m 2m 3m 4m 5m 6m 7m 8m 9m 10m

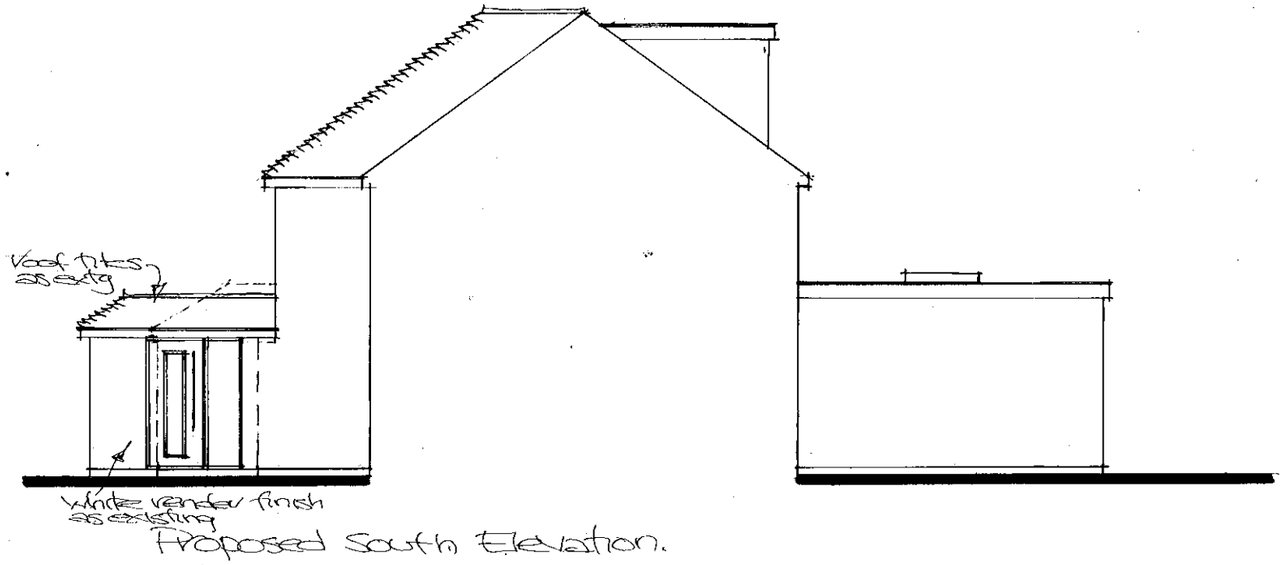

Proposed South Elevation.

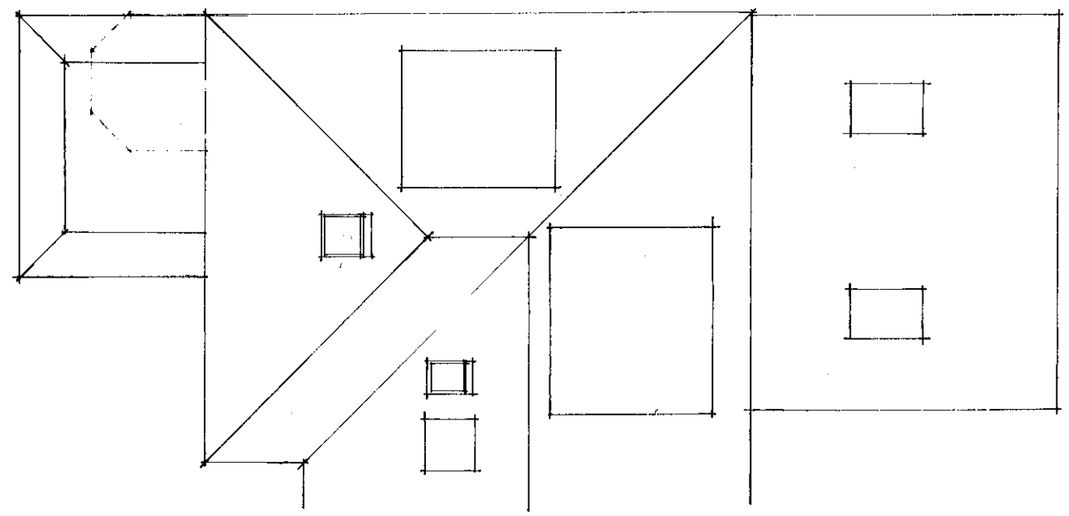

Proposed Roof Plan - scale: 1/100

29 LOOSE LANE
SOMPTING
WEST SUSSEX BN15 0BL

Paul Trussler
44 Firle Road
Lancing
West Sussex
BN15 0NZ

Drawing No. 23/29/3