

ADUR & WORTHING PLANNING SERVICES	
PLAN	AWDM/0044/13
DATE VALID	13 AUG 2013

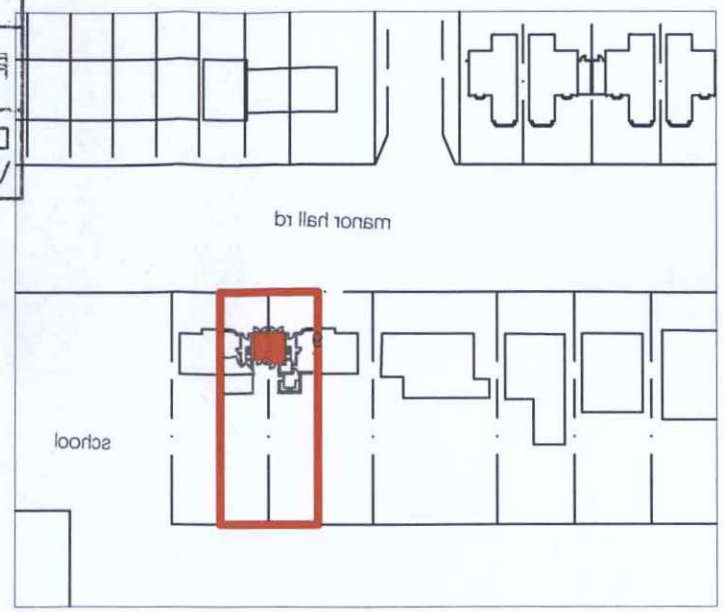

Location PLAN 1:1250

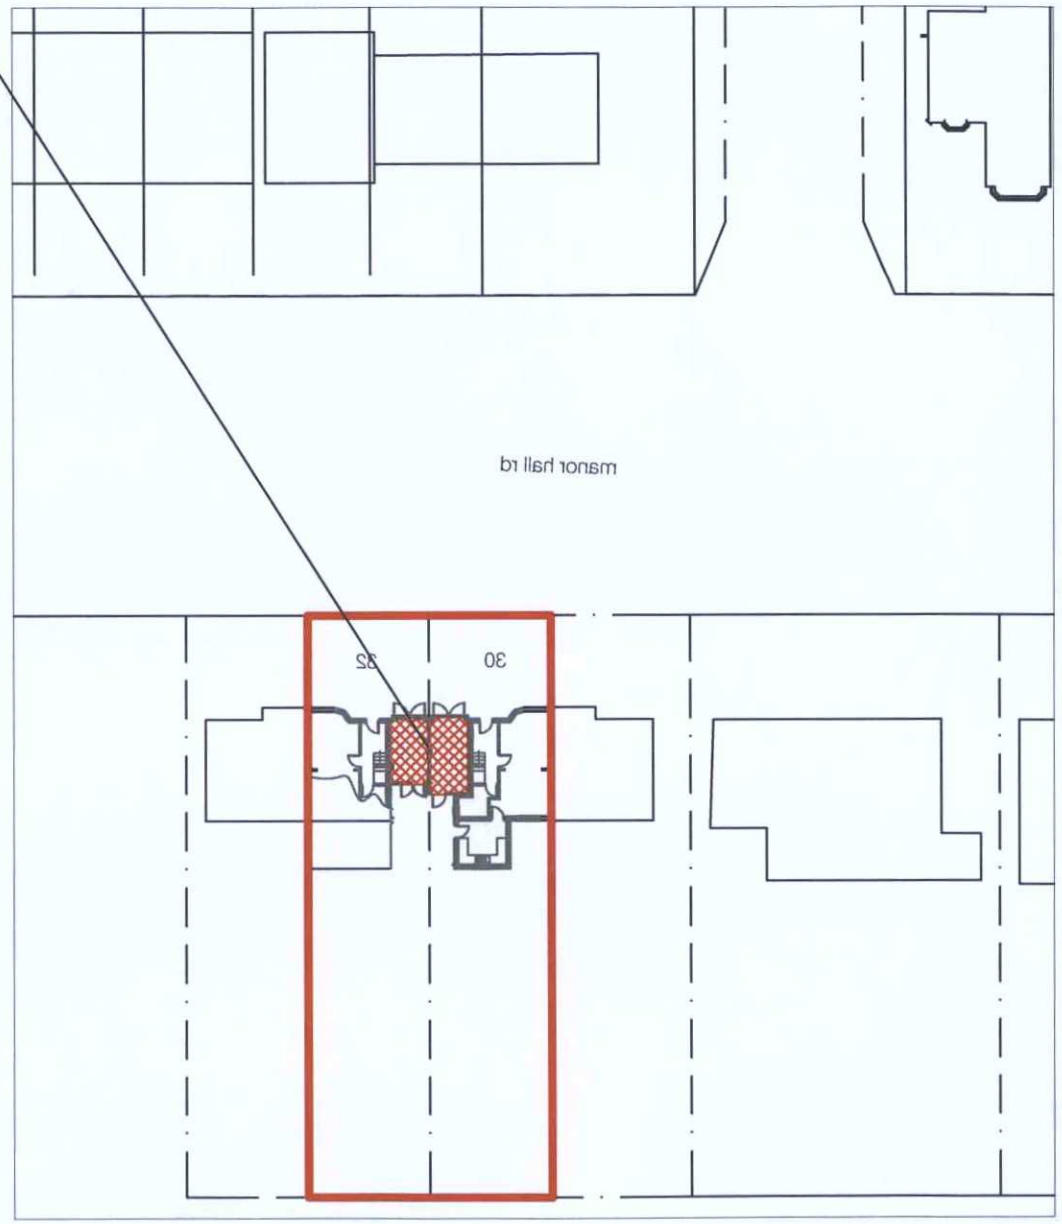

BLOCK PLAN 1:500

1:500 Scale Bar
10m 20m 30m 40m



1:1250 Scale Bar

Copyright of:
Architectural & Planning Services
15 West Street
Shoreham By Sea
West Sussex
BN43 5WF
01273 441009
07586899101
e-mail: benw@bjwarchitectural.co.uk
website: bjwarchitectural.co.uk

Project:
Proposed garages at:
30 & 32 Manor Hall Rd
southwick
Sussex

Title:
BLOCK PLAN

Client: K Darlington
Scale: 1:500, 1:1250 @ A3 paper size
Date: 02/07/2013
Drawn: BJW
Drg. No. 04
Rev'n

Note: All dimensions to be checked on site.