ADUR & WORTHING
PLANNING SERVICES
PLAN AWDM/0947/13
DATE VALID 13 AUG 2013



North Facing Front Elevation

1m 2m 3m 4m 5m 6m 7m 8m 9m 10m
1:50 Scale Bar



South Facing Rear Elevation

1m 2m 3m 4m 5m 6m 7m 8m 9m 10m
1:50 Scale Bar

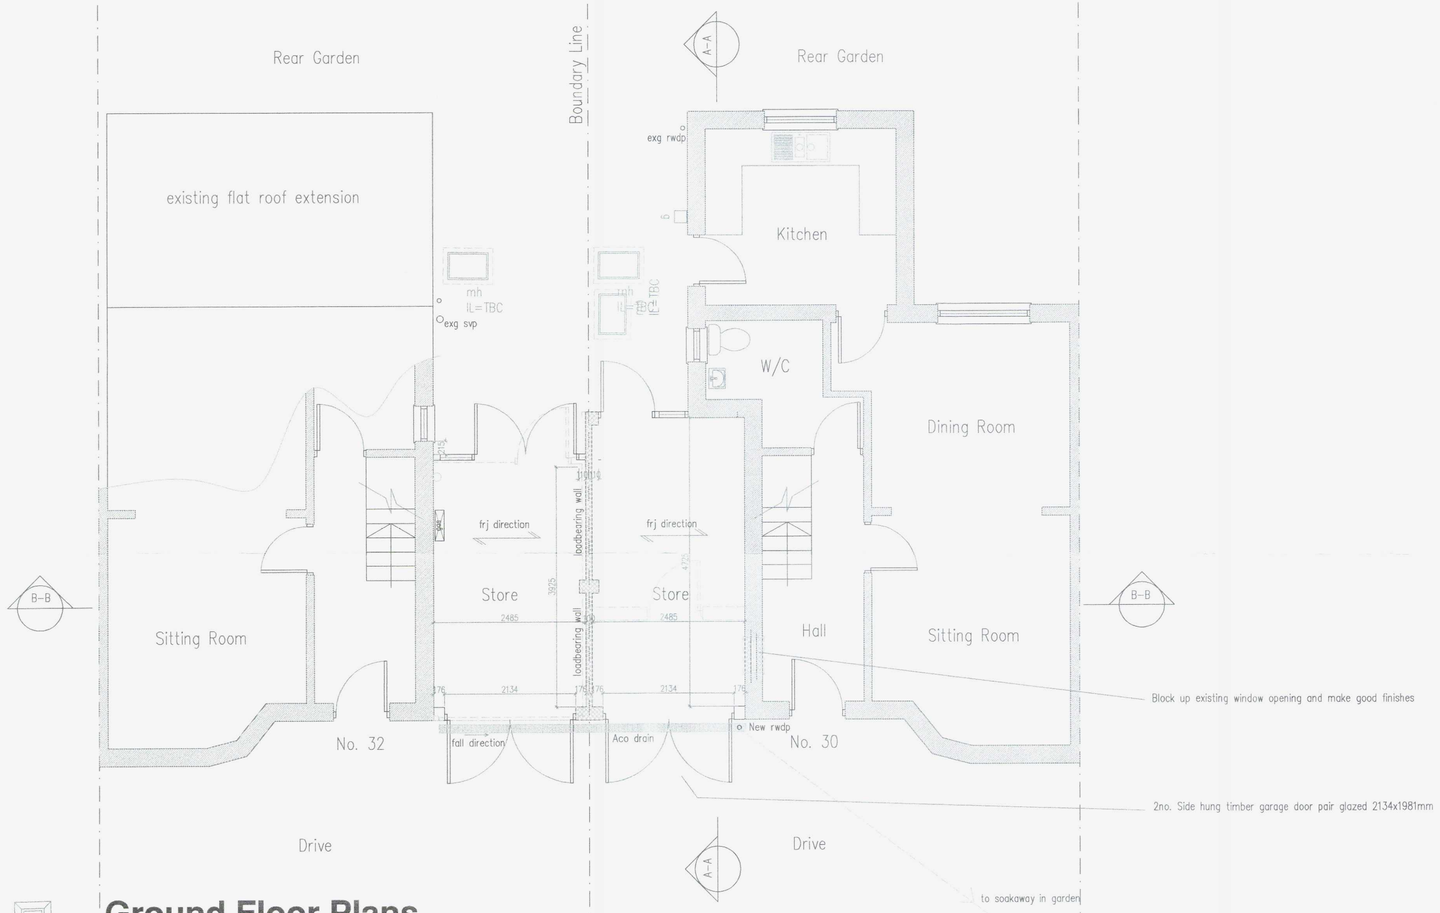

Ground Floor Plans

1m 2m 3m 4m 5m 6m 7m 8m 9m 10m
1:50 Scale Bar

DO NOT SCALE FROM THIS DRAWING EXCEPT FOR PLANNING AS PHOTOCOPIES WILL BE SUBJECT TO DISTORTION DRAWINGS TO BE READ IN CONJUCTION WITH ALL OTHER ARCHITECT'S & STRUCTURAL ENGINEER'S CONTRACT DRAWINGS & SPECIFICATIONS.
ANY DISCREPANCIES MUST BE BROUGHT TO THE ATTENTION OF THE ARCHITECT IMMEDIATELY.
THE CONTRACTOR MUST VERIFY ALL DIMENSIONS BY SITE MEASUREMENT BEFORE ORDERING MATERIALS OR MANUFACTURING COMPONENTS.
SUBSTITUTE MATERIALS & PRODUCTS TO THOSE NAMED WILL BE ACCEPTABLE IF PROVEN TO BE OF EQUAL OR HIGHER PERFORMANCE AND NOT IN CONFLICT WITH OTHER ELEMENTS.

Services Key

- Denotes pull cord
- Denotes light switch (2 way)
- Denotes light switch (timer)
- Denotes telephone
- Denotes television aerial points
- Denotes double socket
- Denotes double socket (floor level)
- Denotes cooker point
- Denotes spur
- Denotes shaver socket incorporating light
- Denotes external water tap
- Denotes wall light
- Denotes ceiling rose
- Denotes low voltage recessed spotlight
- Denotes fluorescent tube
- Denotes radiator
- Denotes PIR detector
- Denotes extractor fan
- Denotes smoke detector
- Denotes heat detector
- Denotes meter

FINAL No. & Layout as Directed by Client

Structural Engineer to confirm all beam layouts and sizes

Project:
Proposed Link Store Extension At:
30/32 Manor Hall Road
Southwick
Sussex
BN42 4NB

Drawing title:
Plans & Elevations As Proposed

Client:
Keith Darlington

© Copyright of:
Architectural & Planning Services
15 West Street
Shoreham By Sea
West Sussex
BN43 5WF
BJW
01273 441009
07856899101
e-mail: benw@bjwarchitectural.co.uk
website: bjwarchitectural.co.uk

Scale:	Paper size
1:50	A1
Date: 15.7.2013	Drawn: BJW
Drg. No. 02	Rev'n 2

Note: All dimensions to be checked on site.