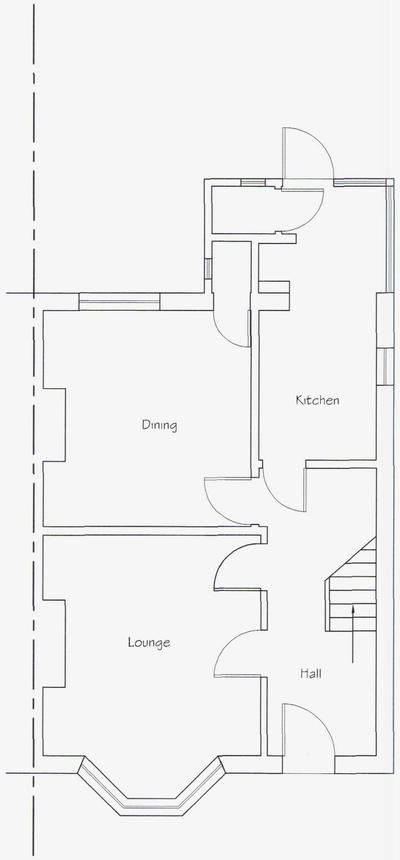

Existing Ground Floor Plan

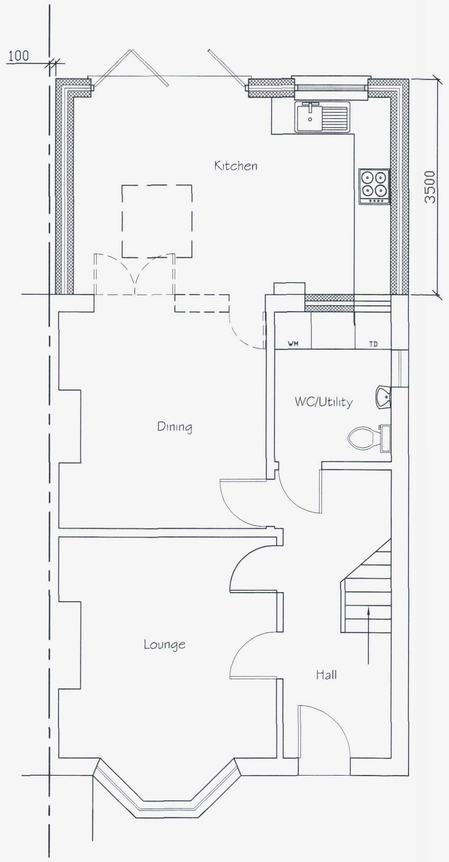

Proposed Ground Floor Plan

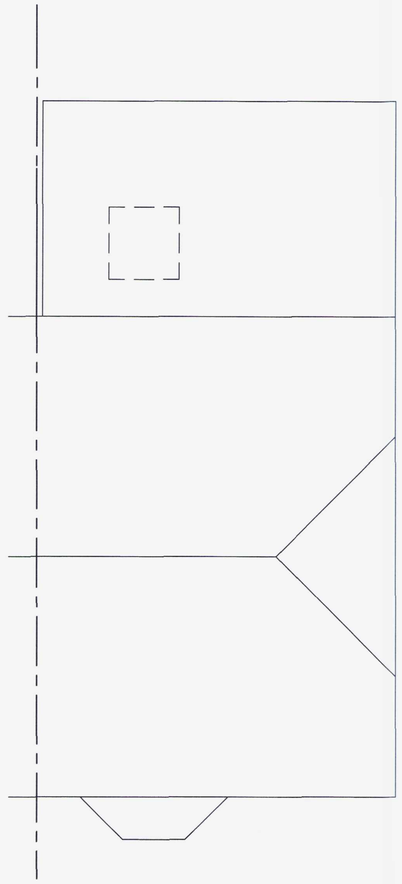

Proposed Roof Plan

SCALE 1:50

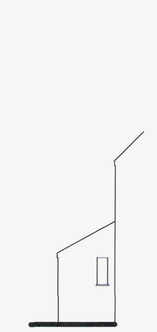

Existing Side (South) Elevation

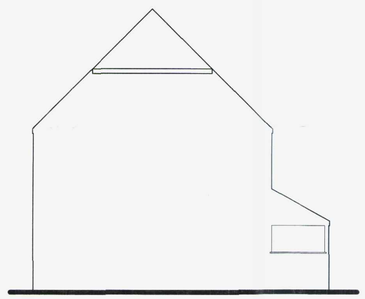

Existing Side (North) Elevation

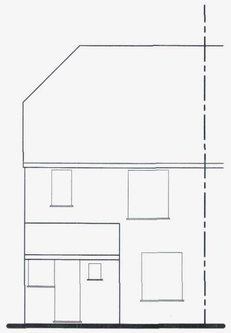

Existing Rear (West) Elevation

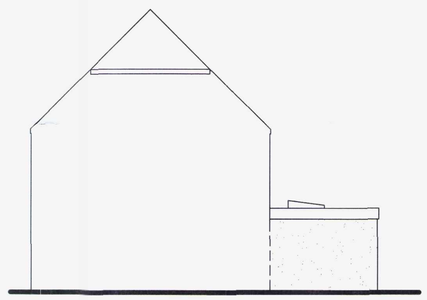

Proposed Side (North) Elevation



Proposed Rear (West) Elevation

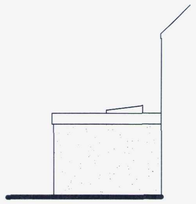

Proposed Side (South) Elevation



SCALE 1:100

AMENDMENT

ADUR & WORTHING
PLANNING SERVICES
PLAN AWDM/ 1065/16
DATE VALID Rec 14/11/16

Tony Rogers
Building Consultants
Address: 40 Dawn Crescent, Upper Beeding
West Sussex, BN44 3WH
Telephone: 01903 815225 Fax: 01903 815225

Rev.	Date:	Revision Description:
A	Nov 2016	Extension reduced in depth and width

Client: Mr & Mrs R Ansell

Address: 78 Gardner Road
Southwick
West Sussex
BN41 1PL

Project: Proposed single storey rear extension

Scale: 1:50 1:100
Paper Size A1

Date: July 2016

Drawing No: 16/1150/01

Drawn By: AWR Revision: A