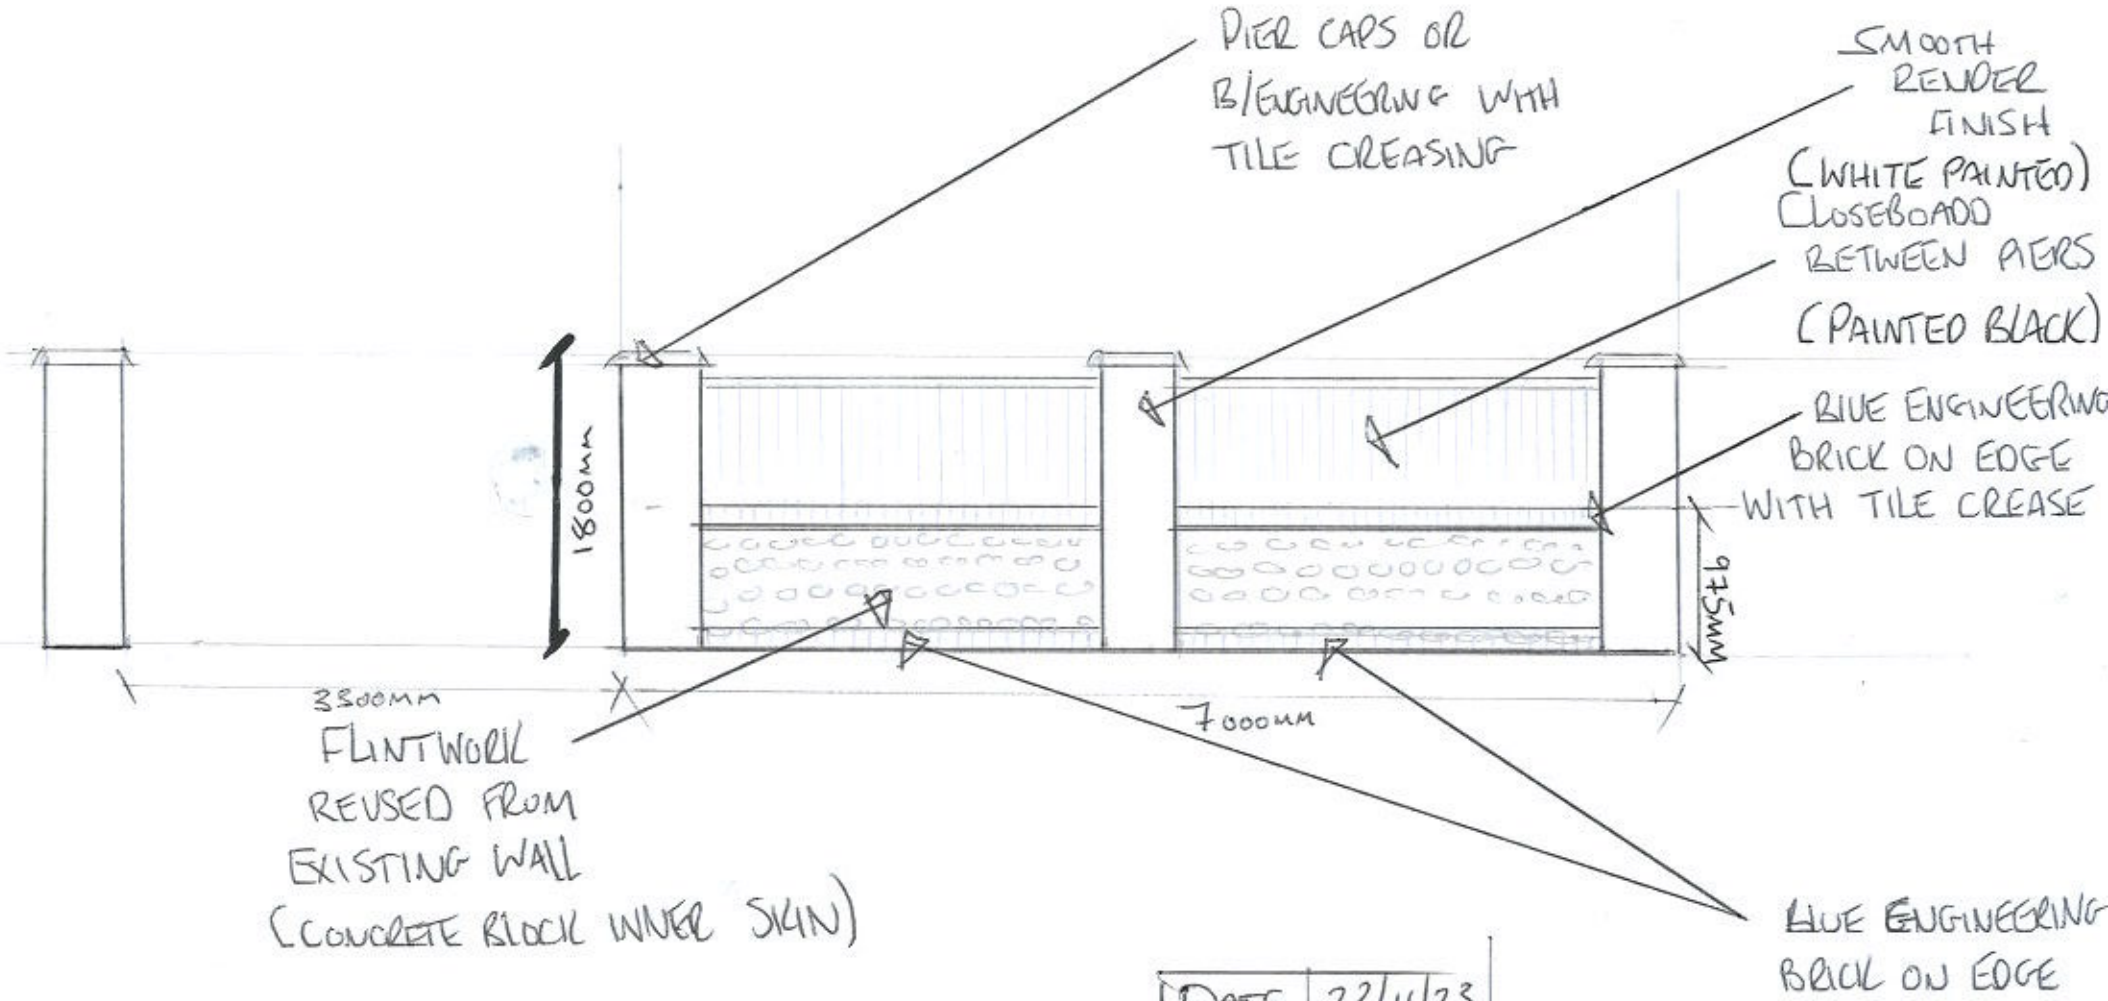

DATE	22/11/23
SCALE	1:50
DRAWN BY	VJM

V3 PROPOSED ALTERATIONS TO FRONT GARDEN WALL