
AIR CONDITIONING UNITS

REF	LOCATION	MODEL	COOLING DUTY	HEATING DUTY	ELECTRICAL SUPPLY
AC1	CASHIERS	FTXS60G	6.0 Kw	7 Kw	FED FROM OUTDOOR UNIT

REF	LOCATION	MODEL	WEIGHT	SOUND PRESSURE	REFRIGERANT	POWER SUPPLY	DIMS (HxWxD)
CU1	EXTERIOR	RXS60F	48 KGS	49 DBA	R410A	1PH 240V/50HZ	735x825x300

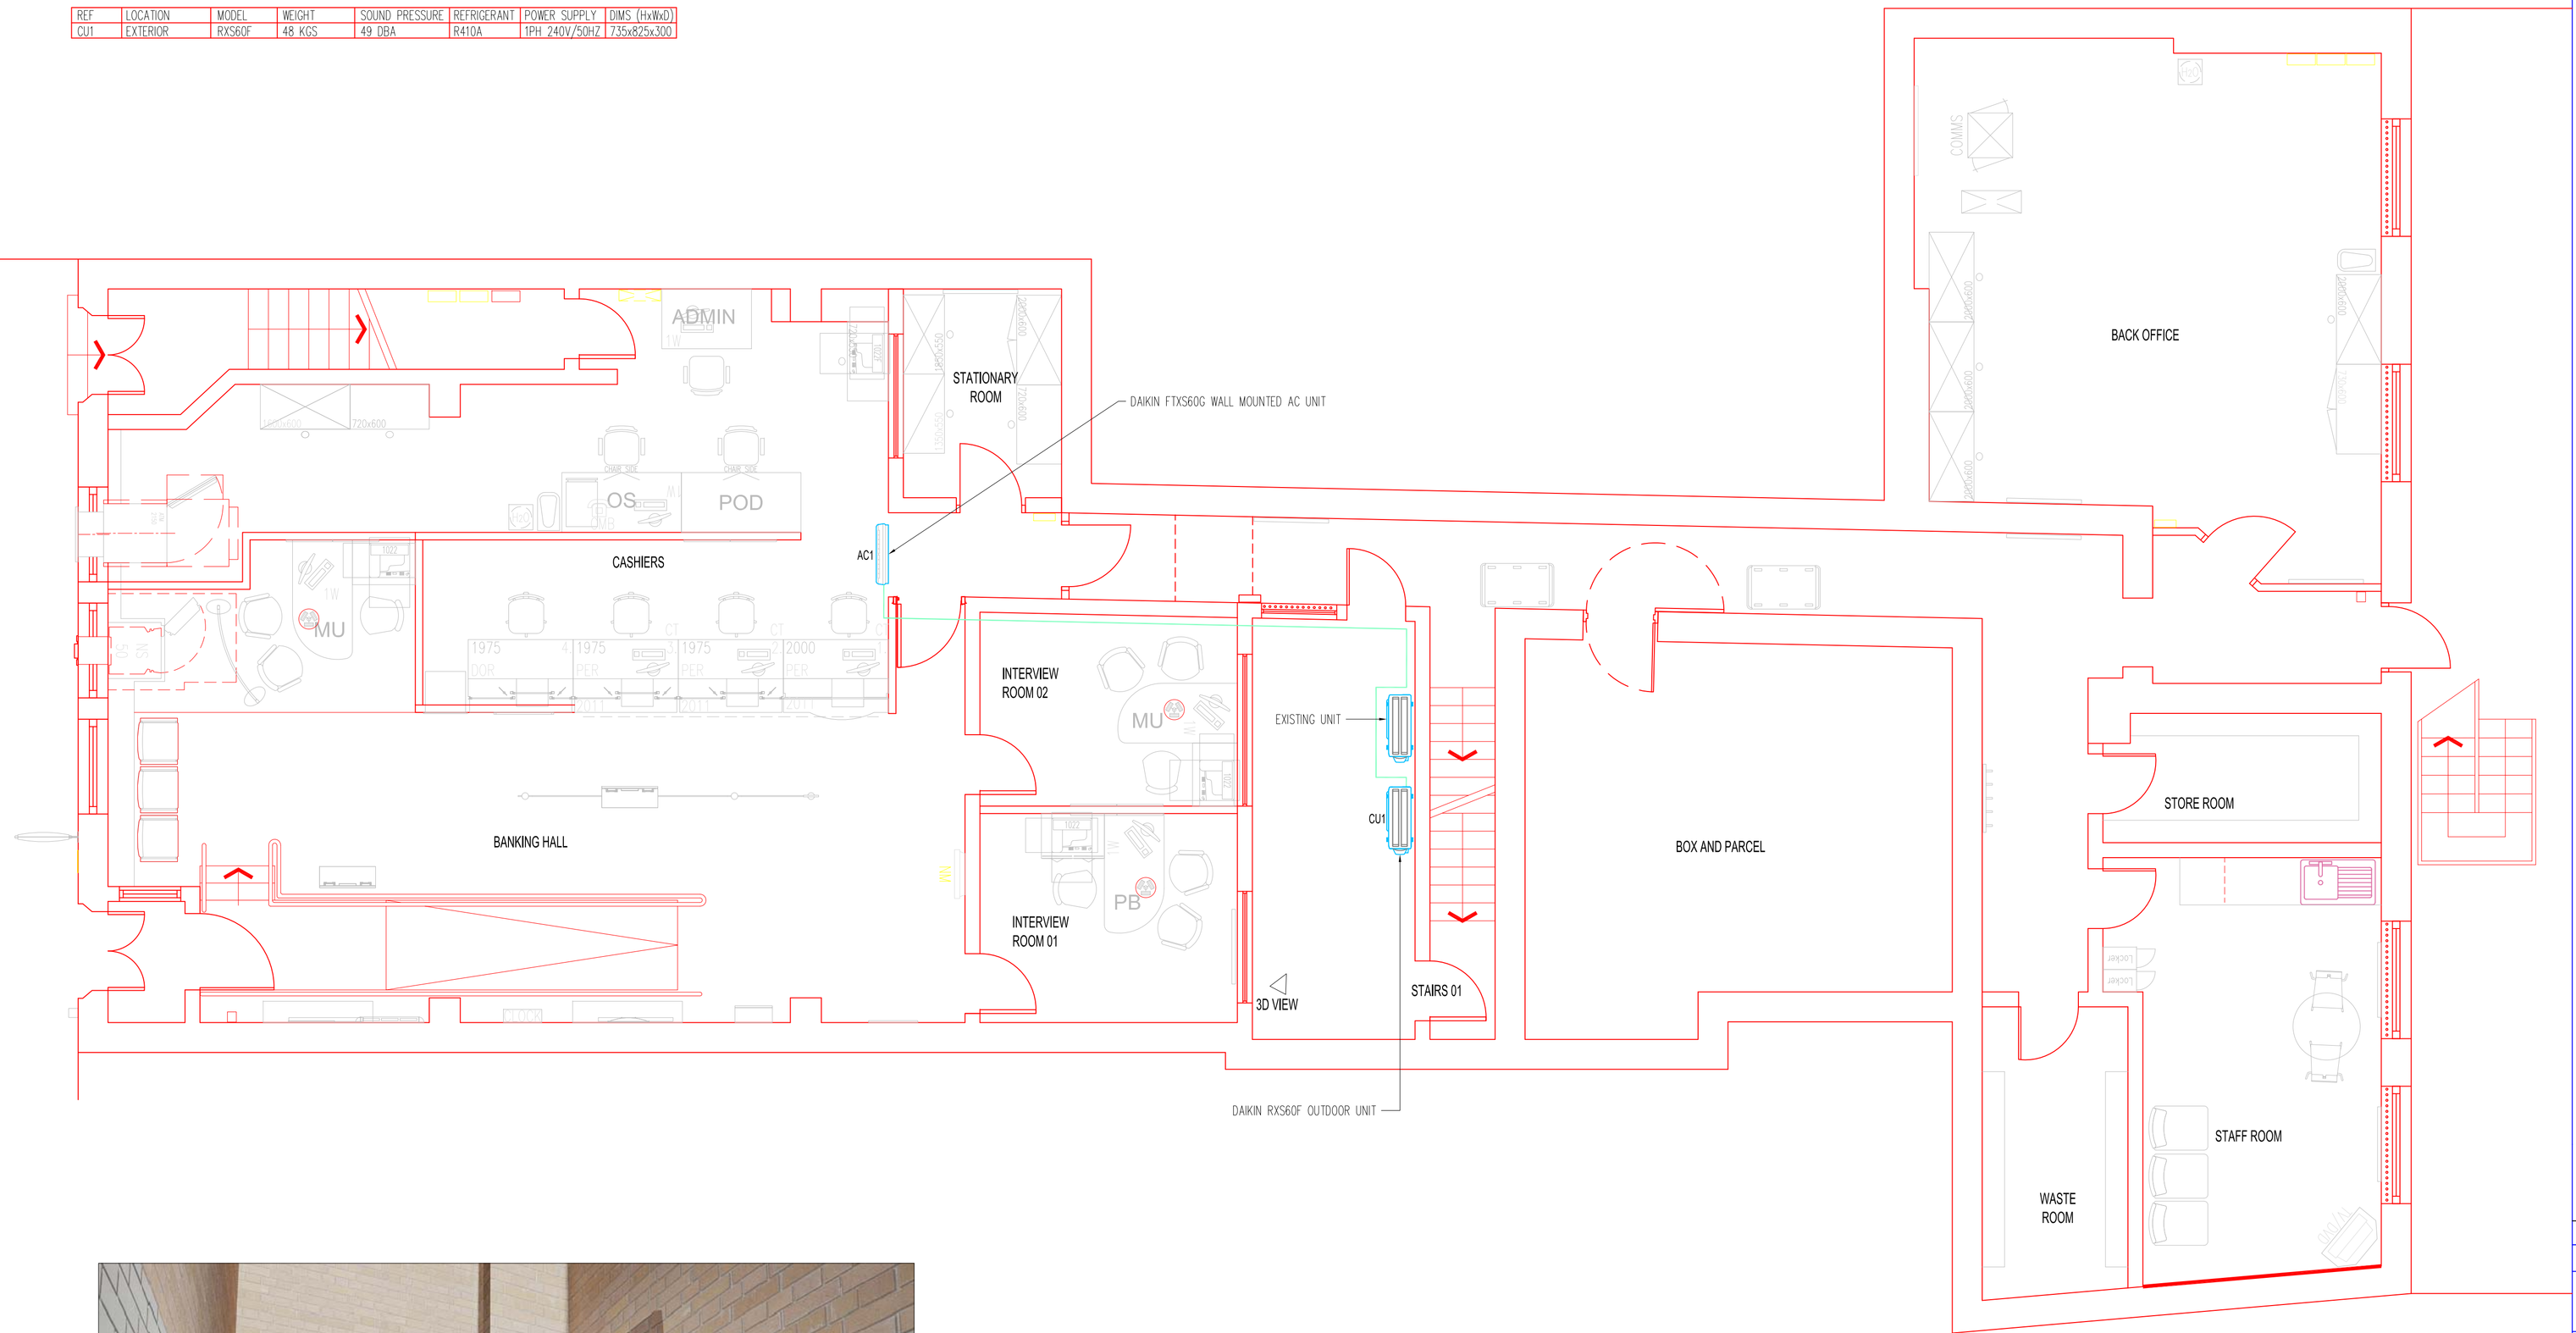



3D VIEW

REV	DATE	DESCRIPTION
-	-	-

STATUS

DESIGN INTENT

CLIENT

BARCLAYS

PROJECT

BARCLAYS
28-30 HIGH STREET
SHOREHAM-BY-SEA, WEST SUSSEX

TITLE

GROUND FLOOR PROPOSED MECHANICAL SERVICES LAYOUT

AMD ENVIRONMENTAL LTD
Design House
33 Banstead Road
Caterham
Surrey CR3 5QG
Telephone (01883) 347629
Fax (01883)347848

DRAWN BY:	TCR	DATE:	13.12.11
SCALE:	1:50	APPR'D:	JK

DRAWING No. **E6587/M/01**

Copyright © 2006 by AIR MOVEMENT DESIGN LTD.

COLOR 1 PEN 7 RED 0.18 | COLOR 2 PEN 7 YELLOW 0.25 | COLOR 3 PEN 7 GREEN 0.35 | COLOR 4 PEN 7 CYAN 0.5 | COLOR 5 PEN 7 BLUE 0.6 | COLOR 6 PEN 7 MAGENTA 0.9 | COLOR 7 PEN 7 WHITE 0.25 | COLOR 8 PEN 7 GREY DARK 0.18 | COLOR 9 PEN 7 GREY LIGHT 0.13 | COLOR 254 PEN 254 SHADE GREY .2