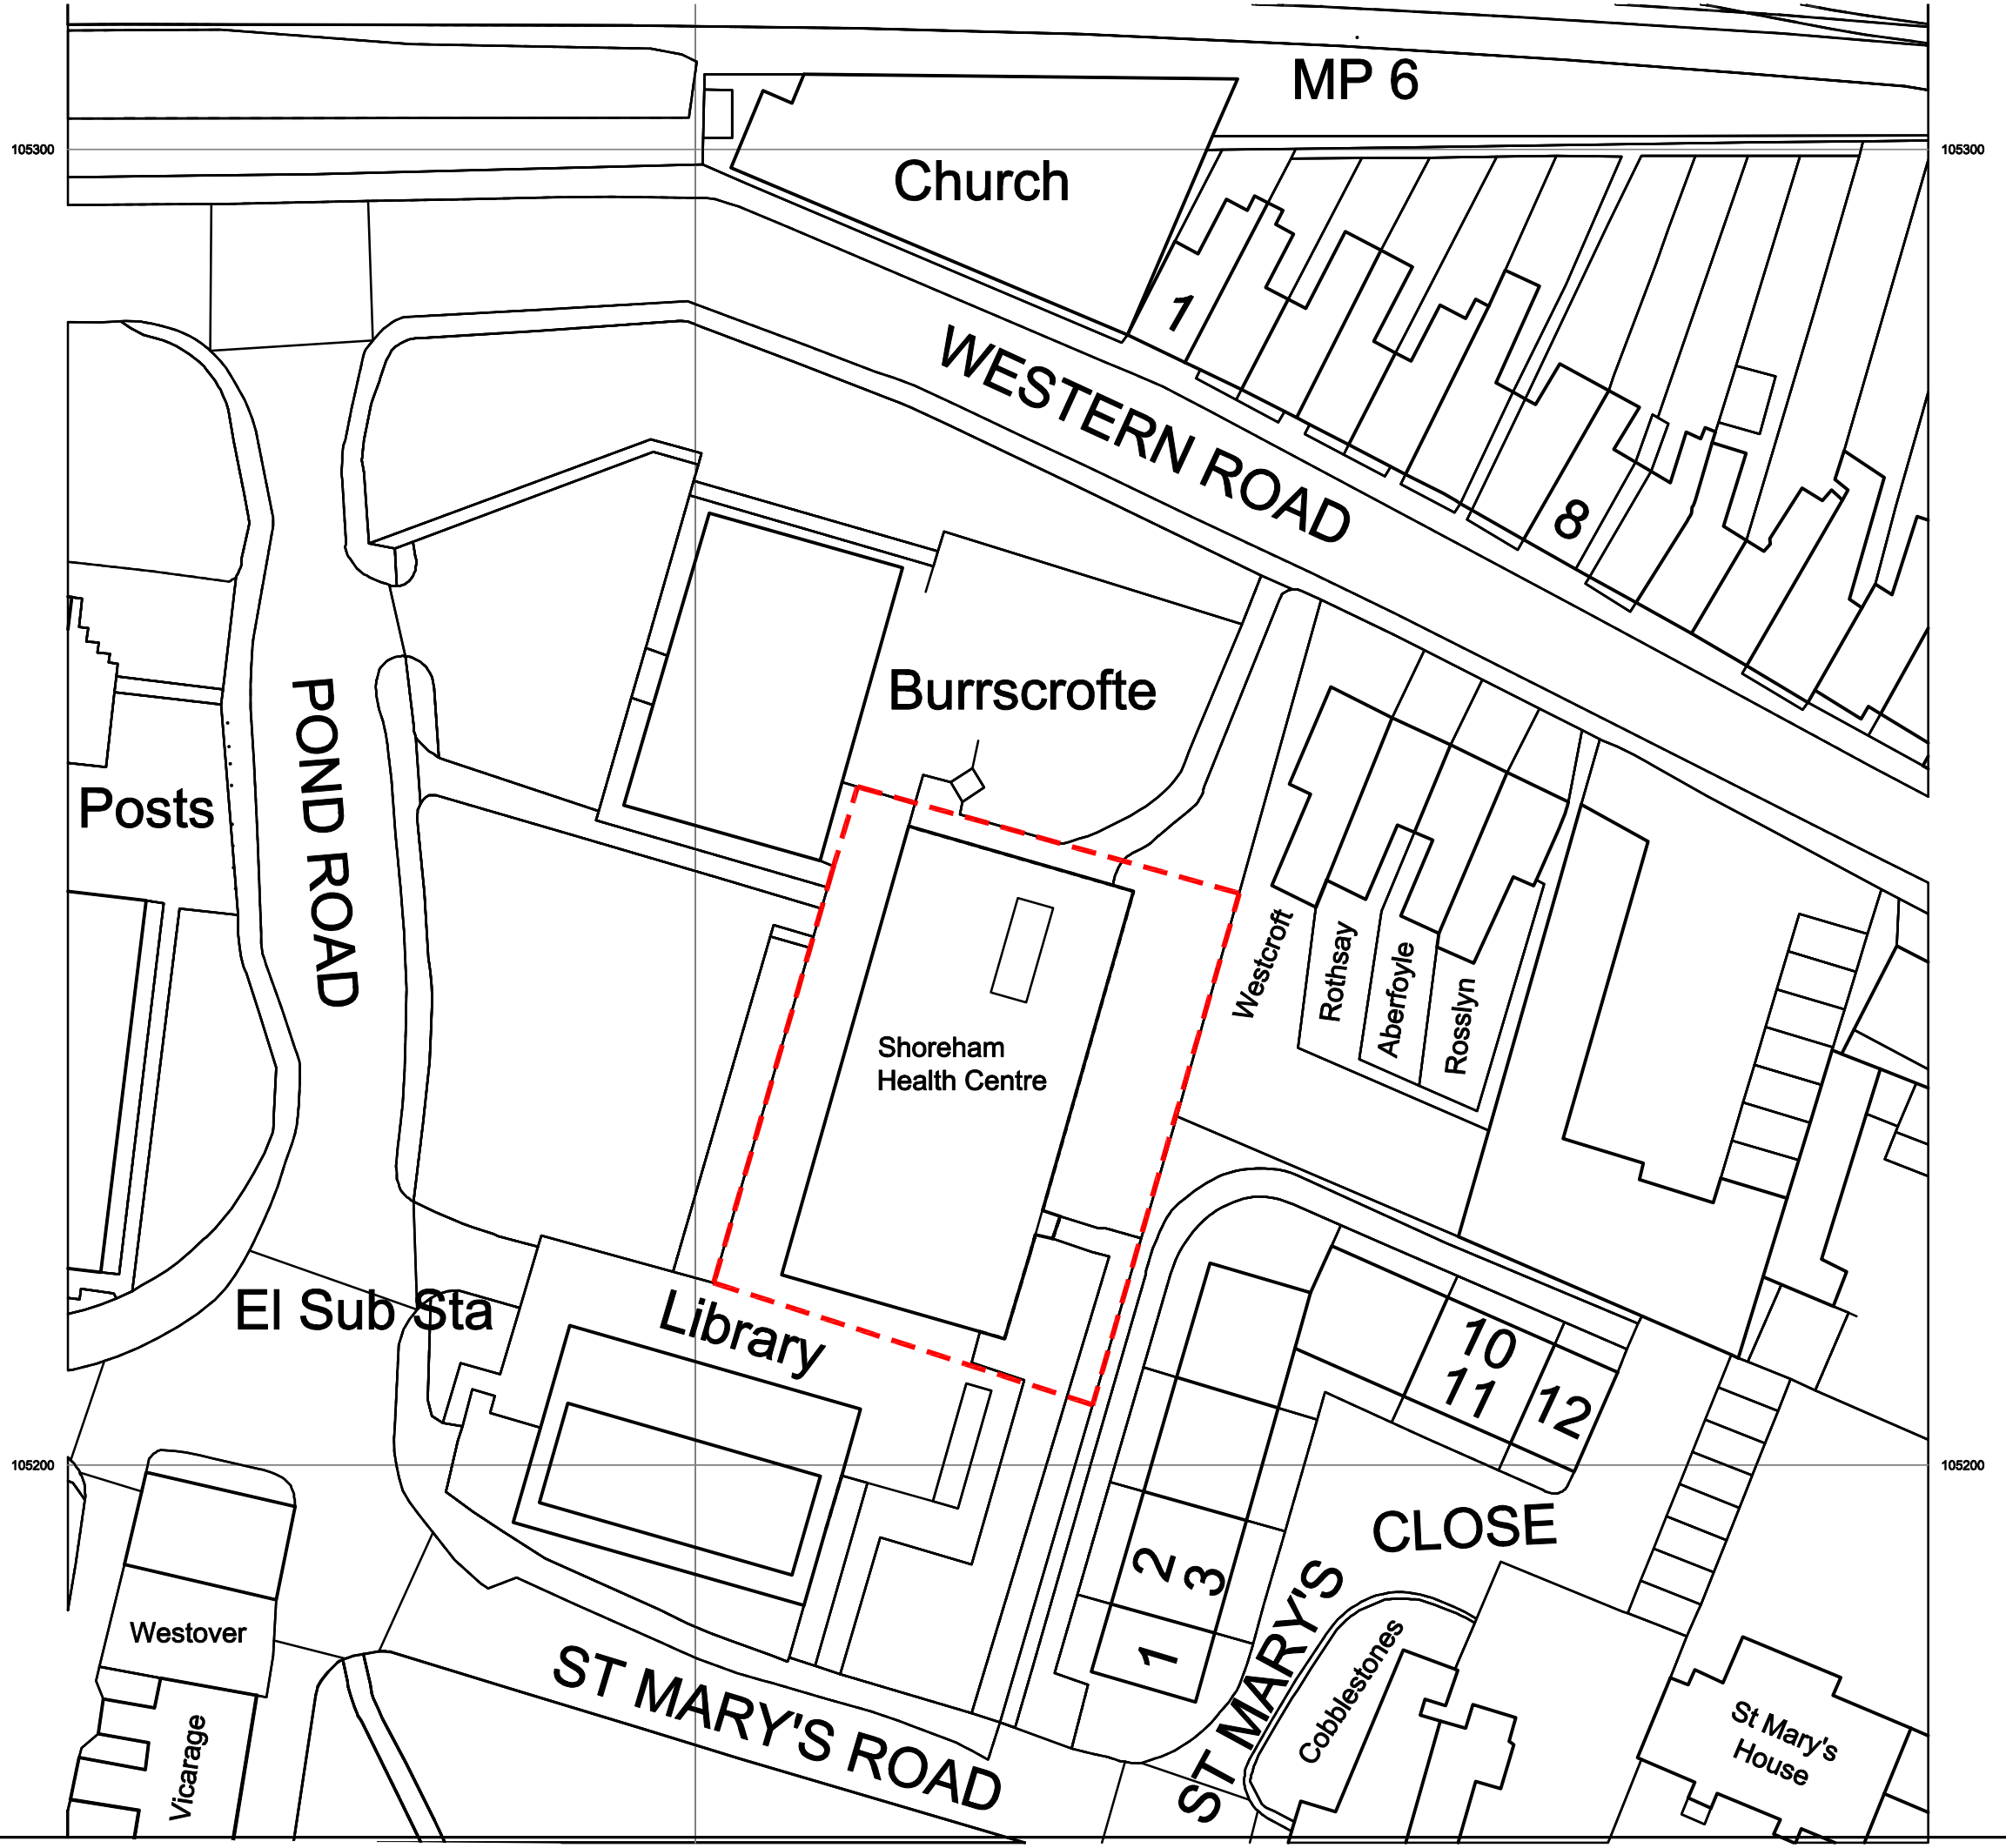


N

OS Licence No 100013248

PLANNING

studio four
architects ltd
Tollgate Estates, Stanbridge Earls, Romsey SO51 0HE
t: 01794 511255 f: 01794 511215
admin@studiofourarchitects-romsey.co.uk
www.studiofourarchitects.com

client West Sussex PCT

project Shoreham Health Centre Pond Road
Shoreham-By-Sea BN43 5US

title Site Layout Plan

date	scale	paper	drawn	checke
Nov 2011	1:500	A3	CR	-

job no.	dwg. no.	rev. no.
31125	05	-

file 31125-01, 02, 03A & 04