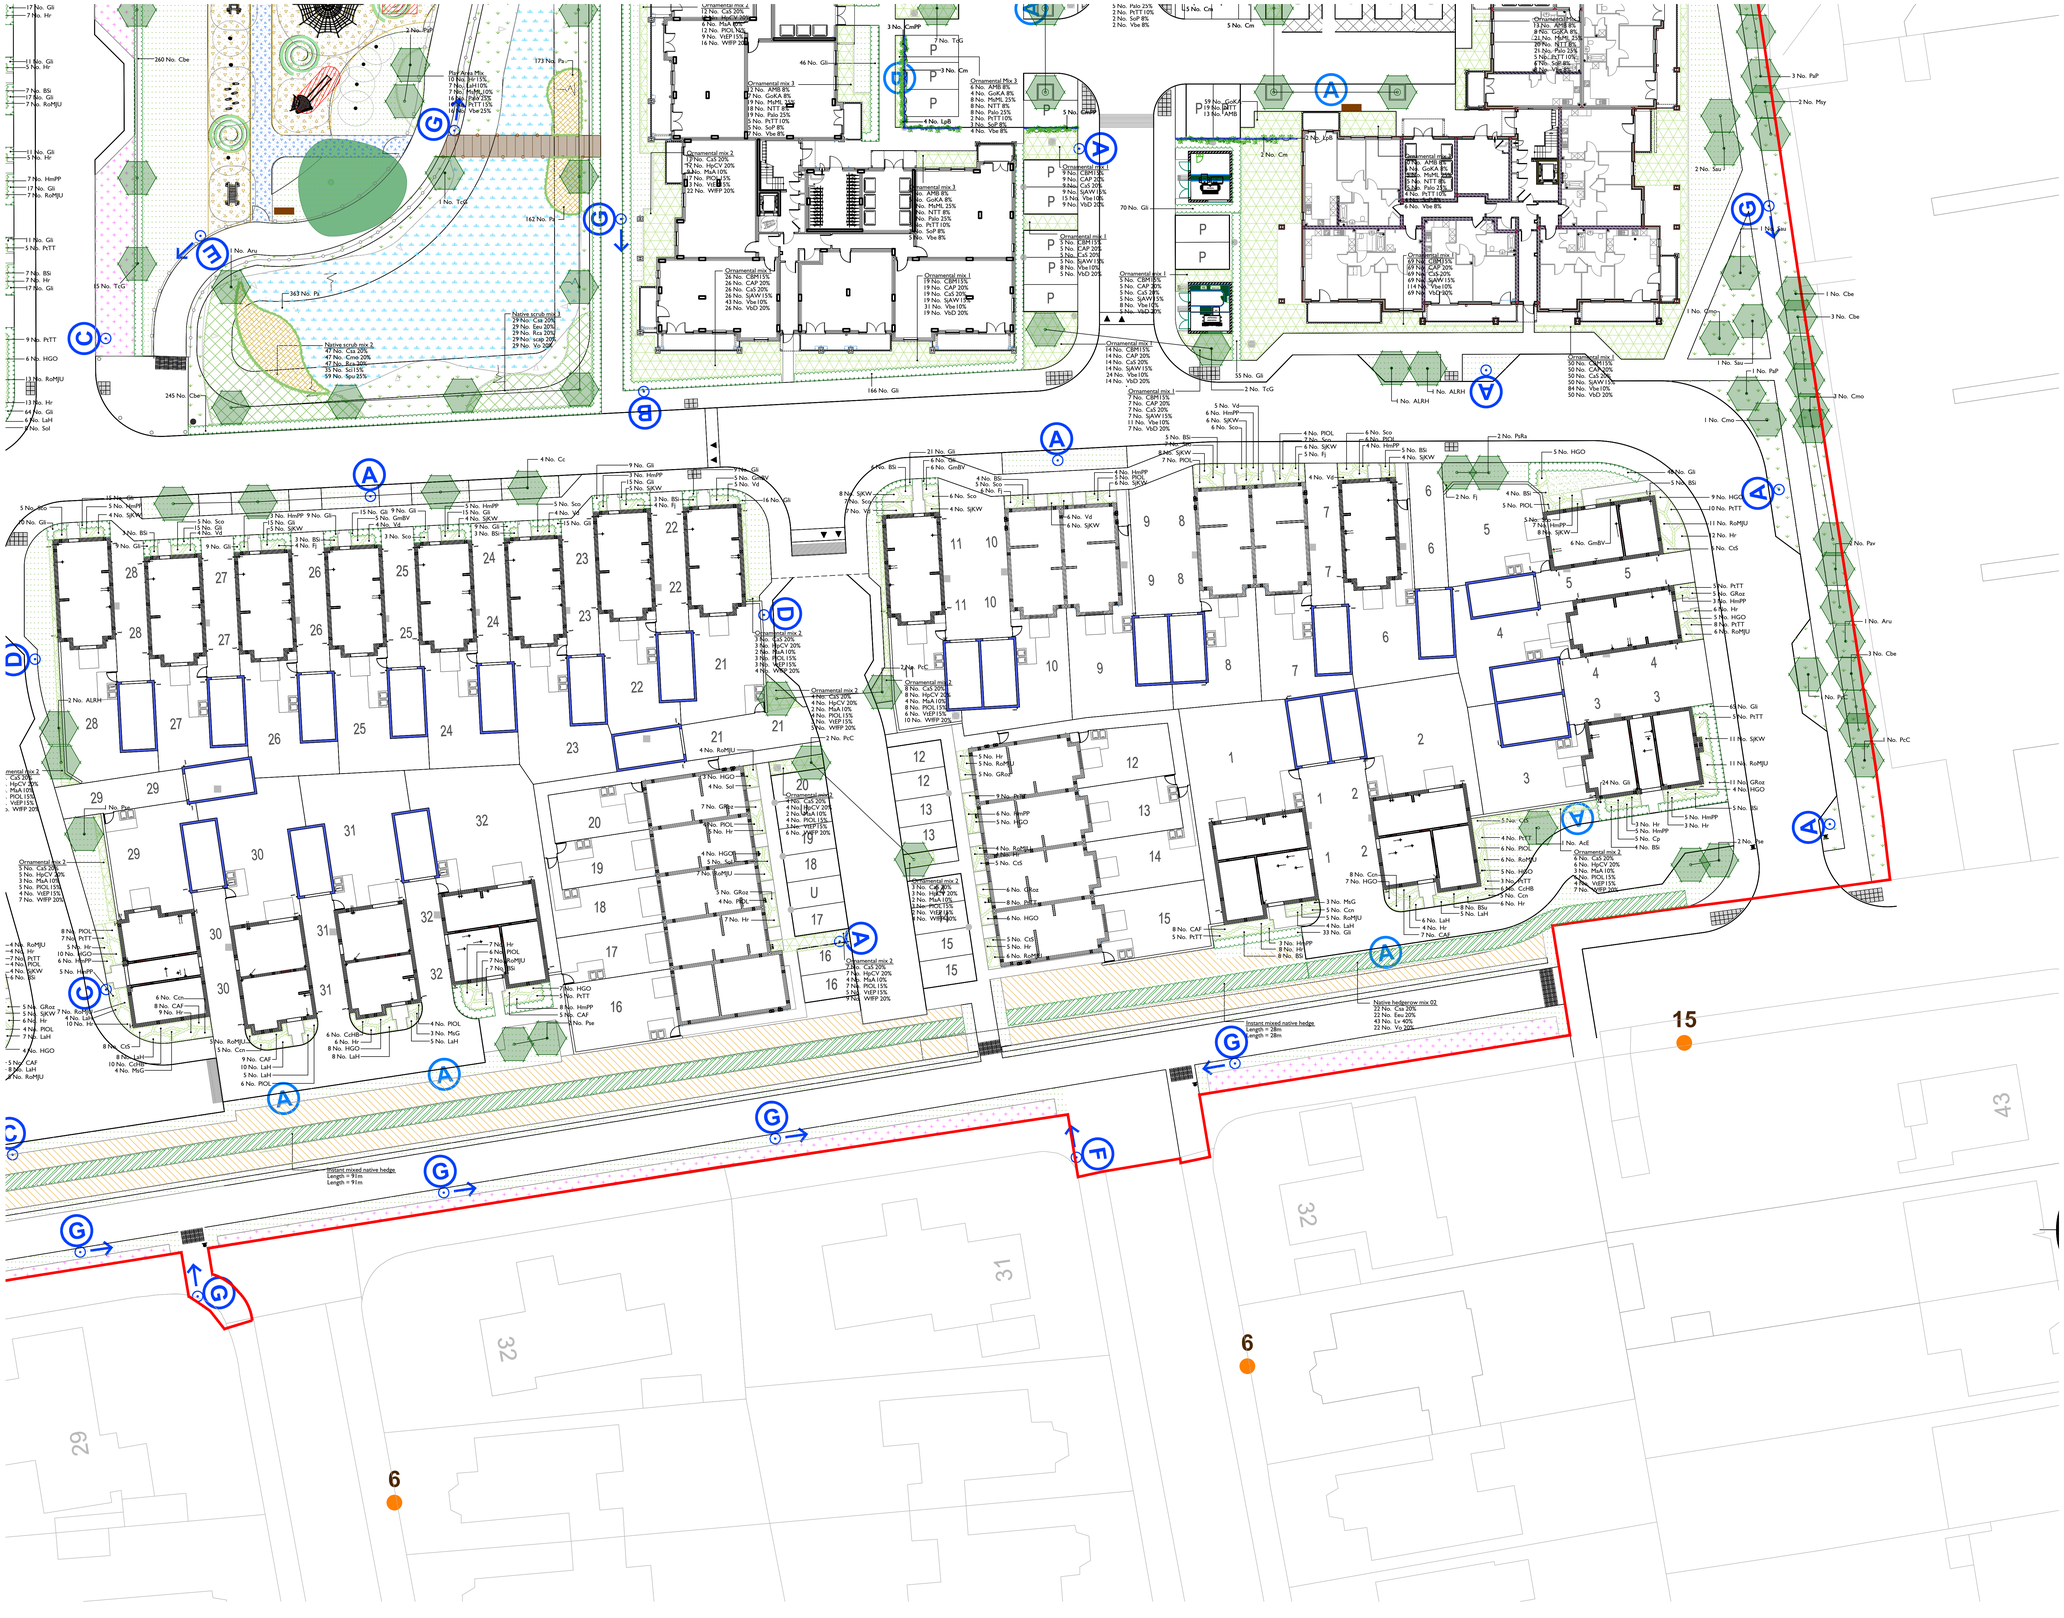


LEGEND

- Site boundary
- Care home boundary
- Existing tree to be retained and protected. Refer to arboricultural information for further detail
- Existing hedgerow to be retained and protected. Refer to arboricultural information for further detail
- Propsed tree planting, refer to detail CB_L_54_244_1701
- Tree planting in hard landscape, refer to detail CB_L_54_244_1702

Proposed soft landscaping

- Mixed native hedge
- Ornamental hedge - Double staggered 1.2m high
- Ornamental shrub planting mixes to be evenly distributed
- Climbers
- Native scrub planting mix To be planted in groups of 7-9no. of each species
- Good quality hard-wearing lawn
- Mown species rich grassland EL1 Flowering Lawn Mixture from Emorsgate or similar seeded at 4g/m2
- Long species rich grassland EL1 Flowering Lawn Mixture from Emorsgate or similar seeded at 4g/m2
- Wildflower meadow EM5 Meadow Mixture for Loamy Soils from Emorsgate or similar seeded at 4g/m2
- Hedgerow wildflower mix EH1 Hedgerow Mixture from Emorsgate or similar seeded at 4g/m2
- Wetland wildflower meadow EP1 Pond Edge Mixture from Emorsgate or similar seeded at 4g/m2
- Reed beds

NOTES:

1. Paving thickness and sub-base to vehicular surfaces to engineer's details
2. For play area refer to drawing CB_L_54_244_1301


To be read in conjunction with:

- Play area detail plan CB_L_54_244_1301
- Landscape Masterplan CB_L_54_244_1200
- Landscape Strategy CB_L_54_244_1803

B Proposed lighting column - adoptable streets. See lighting engineers proposals for adoptable streets for further information.

B Proposed lighting bollard - private streets. See lighting engineers proposals for private streets for further information.

LOCATION PLAN

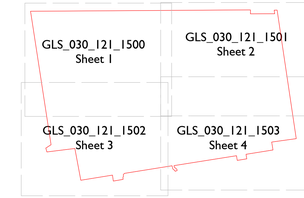

Scale @ A0

0 1 2 3 4 5 6 7 8 9 10m

Scale 1:200

NORTH

Rev	Date	Drawn	Checked
E	03.05.24	LM	JM
Trees moved from Gas Easement, tree species removed from hedgerow mix within Gas Easement			
F	10.05.24	LM	JM
Note removed from drawing			

Date: 04.05.23

Drawn by: LM Checked by: JM

Drg No: GLS_030_121_1504 Rev: F

Project: Barrington Road Durrington-on-Sea

Title: Planting Plan Sheet 4

Client: Bellway

GREEN LANDSCAPE

Green Landscape Studio Limited - Studio E5 Oculis House, Eddystone Road, Totton, SO40 5SA, Hants - Telephone 01276 450039 - www.gl-studio.co.uk
This drawing and the works depicted are the copyright of Green Landscape Studio Ltd. and may not be reproduced or copied, except by written permission. No liability will be accepted for amendments made by other persons.