FLOOR PLAN

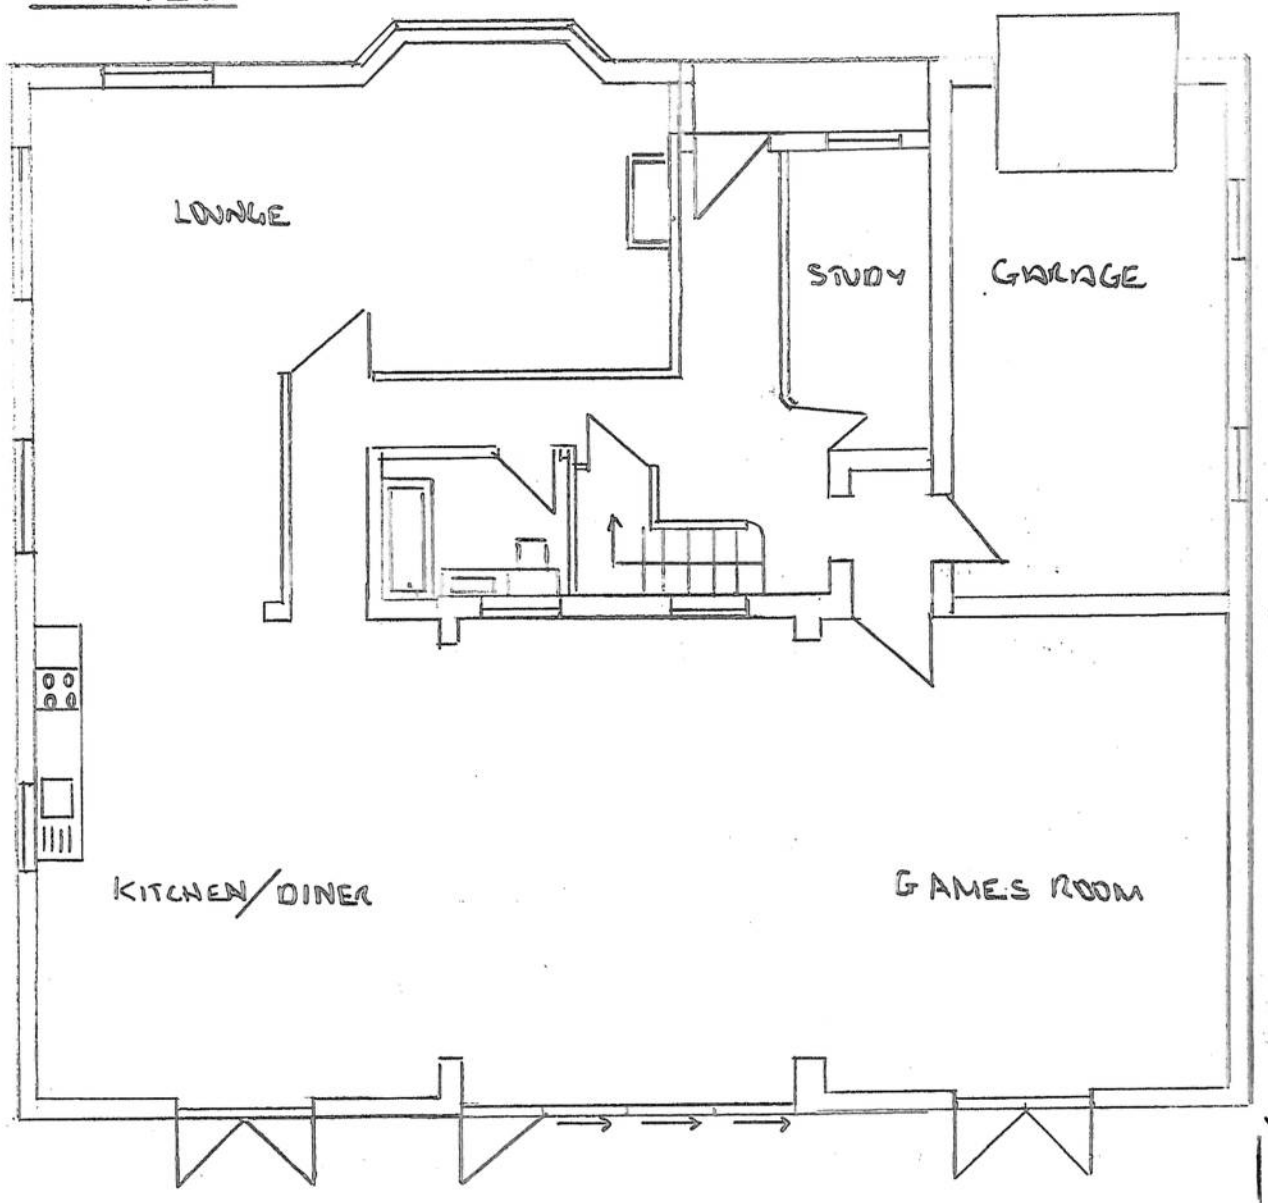

MR & MRS SEELEY	SCALE 1:100 ON A3
372 UPPER SHOREHAM ROAD	0 1 2 3 4 5 6
SHOREHAM ON SEA	2 OF 2
WEST SUSSEX	PROPOSED EXTENSION INFILL
BN43 5ND	DRAWN BY
REF :- ES/10081 B.	MR G BUTTERFIELD SURVEYOR

NORTH ELEVATION

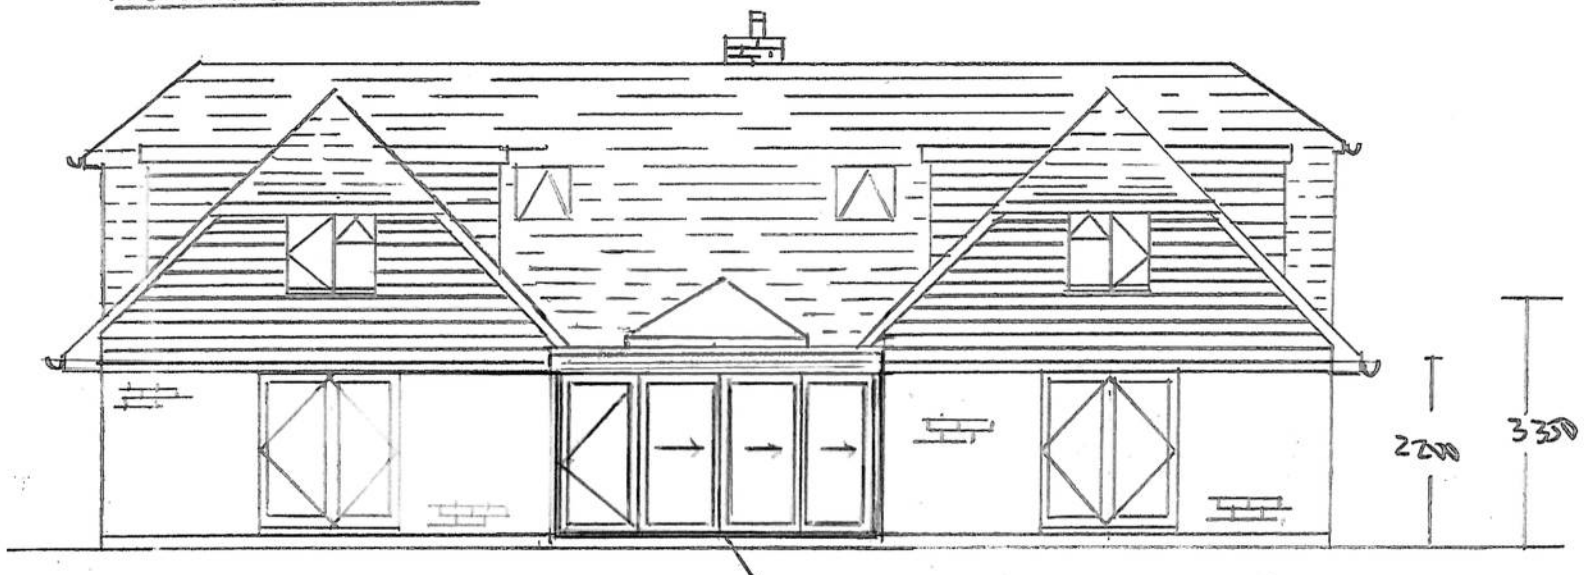

OAK COLOUR FILM
ALUMINIUM BI-FOLD DOORS

ROOF INFILL

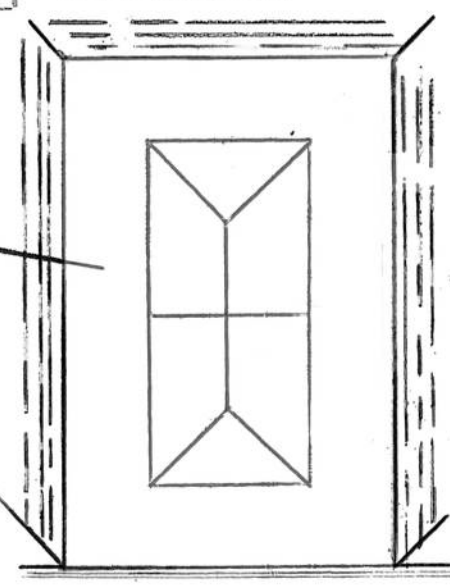

Single Ply Flat roof
Glass lantern

EAST ELEVATION

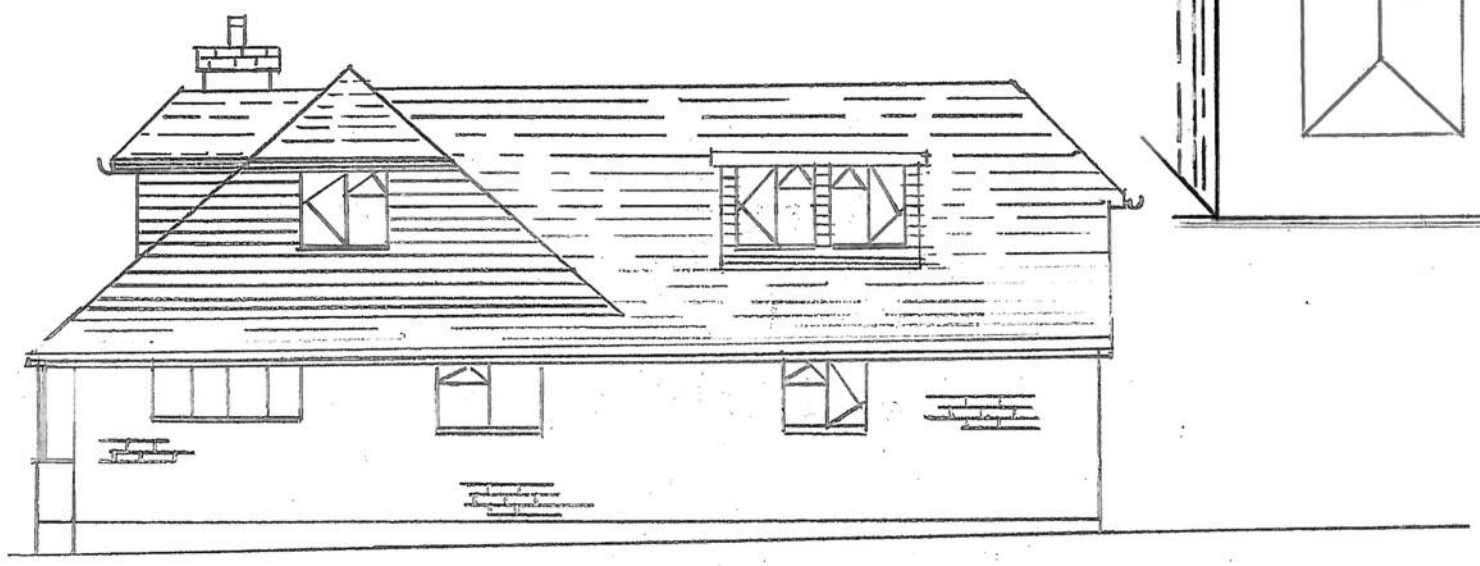

WEST ELEVATION

