

NOTE:

1. To scale @A3 size

DRAWING STATUS

Planning

CLIENT

Banwell & Linford

14 Sussex Rd BN11 1DS, England, UK

ARCHITECT


Dr. Abel Maciel

24/25 The Shard
32 London Bridge Street
SE1 9SG

ENGINEERING

CONSULTANT

KEY PLAN

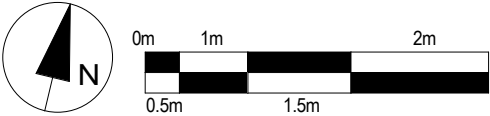

GA-P-08

Proposed Cavity Wall and Roof Drainage
Schematic

PROJECT NO

FILE NAME

DG100

LUS-BP14C-TA-DWG-ST-GA-P-08

REVISION

DRAWN

BY

AM

DATE

20.01.2026


CHK

AM

SCALE

1 : 50

FORMAT

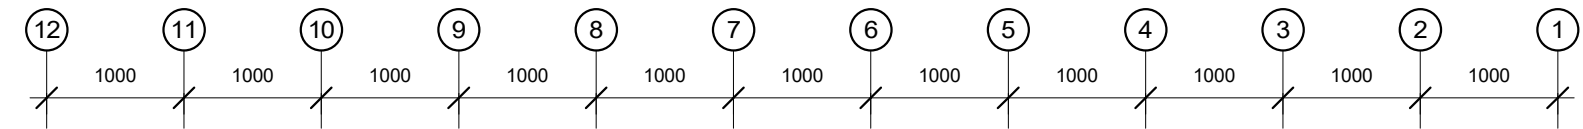

First Floor Bathroom

Level 1 FFL
3083


1825

Entrance FFL
223

Ground FFL
0

Planning - L-Section - Existing

1 : 50

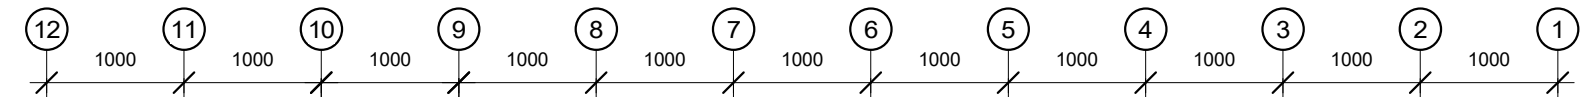

First Floor Bathroom

Level 1 FFL
3083

2365

3281

Proposed Roof
Drainage. Detail
to be developed

Entrance FFL
223

Ground FFL
0

Proposed
Kitchen Door

Planning - L-Section - Proposed

1 : 50