Copyright of:
Architectural & Planning Services
15 West Street
Shoreham By Sea
BN43 5WF
01273 441009 (after 6pm)
07858899101
e-mail: penwhitby15@yahoo.co.uk

Project:
Proposed extensions at:
11 Boundary Road
Lancing
Sussex

Title:
BLOCK & Location PLAN

Client: David Dawson
Scale:
1:500,1:1250 @ A3 paper size
Date: 21.9.11
Drawn: BW
Drg. No. 04
Rev'n

Note: All dimensions to be checked on site.

ADUR DISTRICT COUNCIL
PLANNING DIVISION
PLAN No. AWDM/0718/11
DATE 9/10/11
RECEIVED

1:500 Scale Bar
10m 20m 30m 40m

BLOCK PLAN 1:500

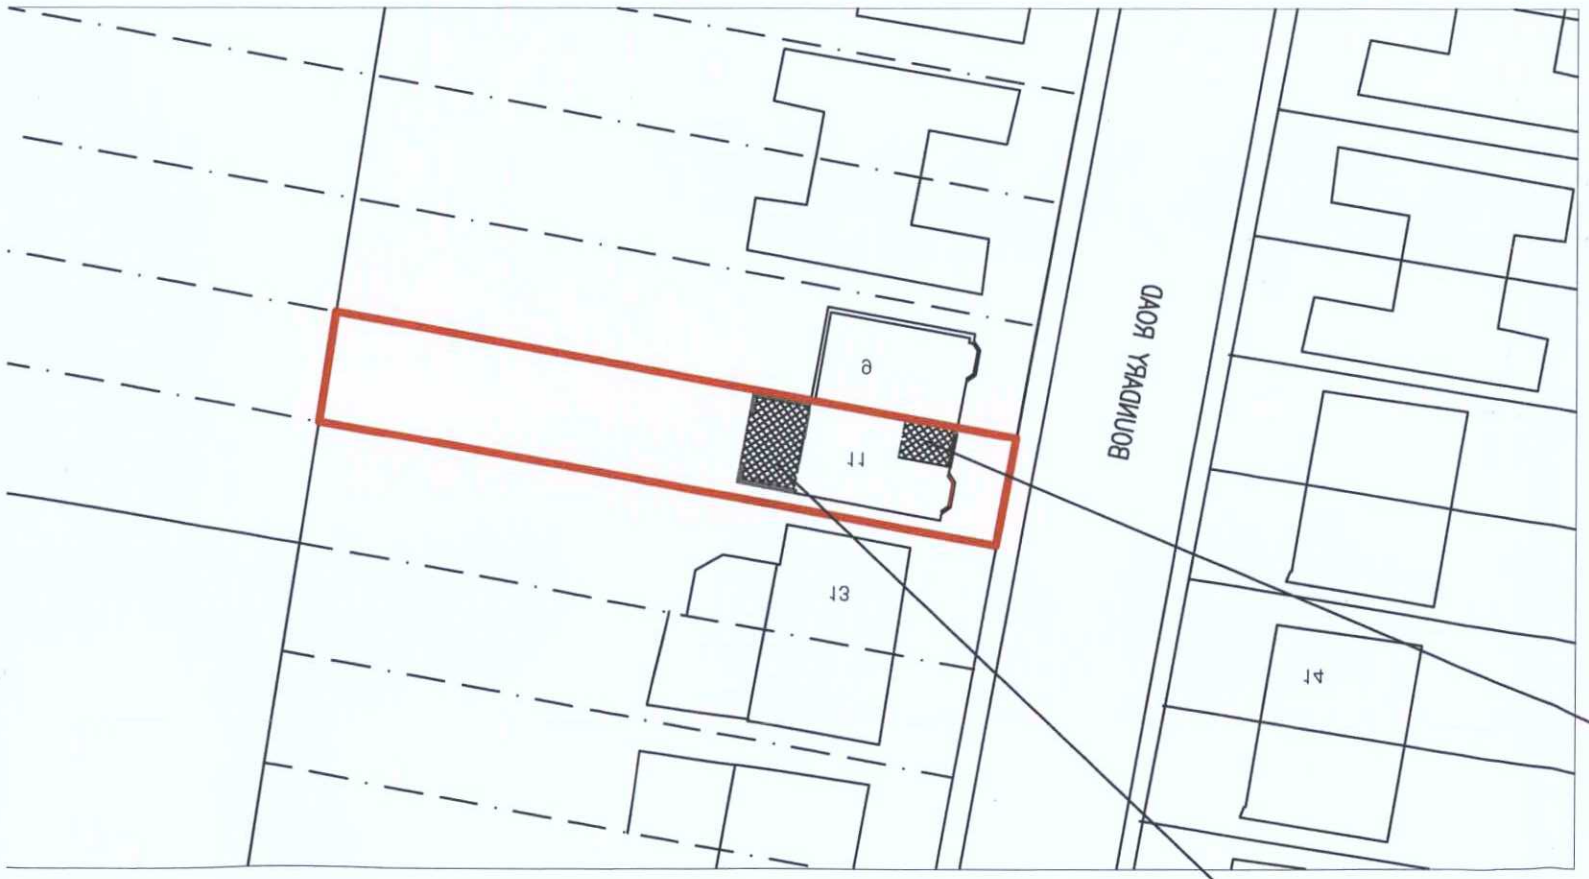

1:1250 Scale Bar
10m 20m 30m 40m 50m

Location Plan 1:1250

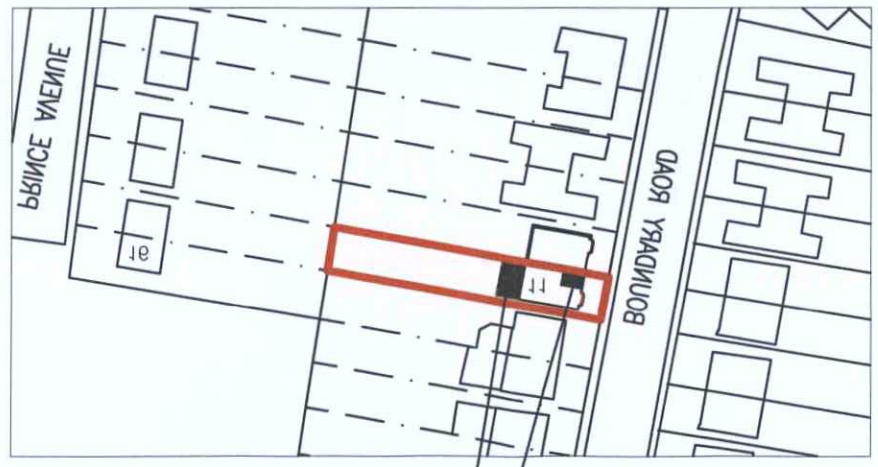

Proposed extensions