



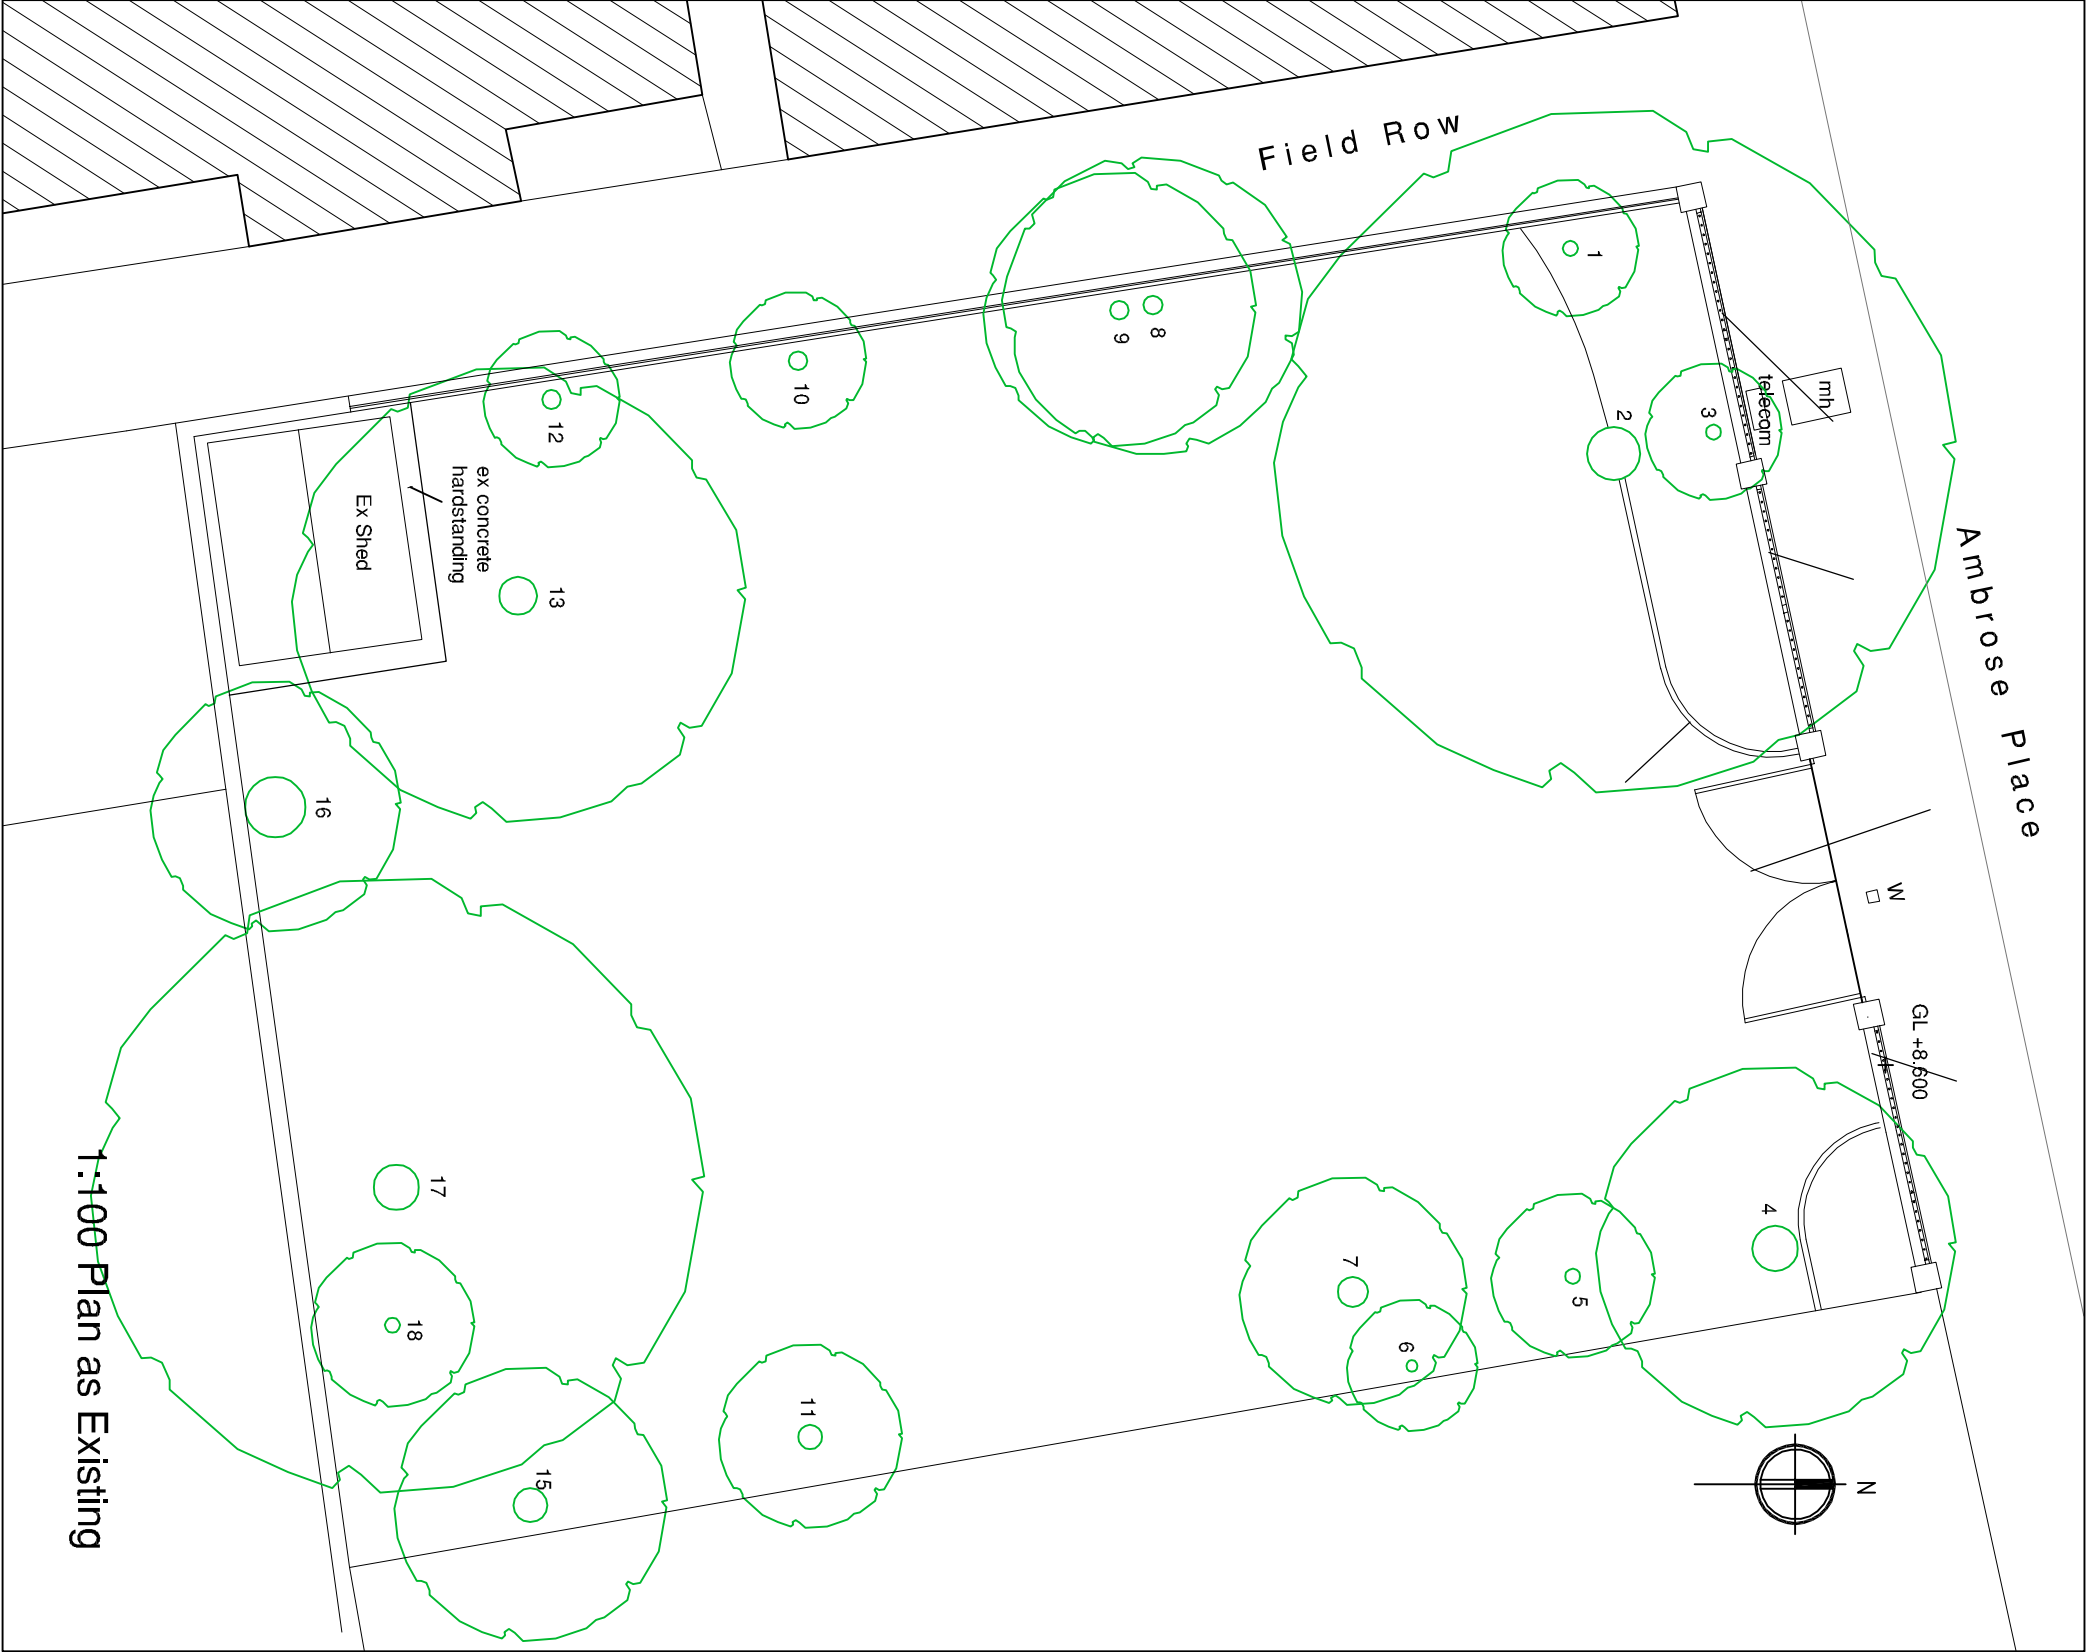

ONLY FIGURED DIMENSIONS TO BE USED FOR CONSTRUCTION PURPOSES. ALL DIMENSIONS ARE TO BE CHECKED ON SITE PRIOR TO INSTALLATION AND THE ARCHITECT IS TO BE NOTIFIED OF ANY DISCREPANCIES.

© This drawing is copyright and must not be reproduced without the written consent of the Architect.

| REV | DATE     | DESCRIPTION                      |
|-----|----------|----------------------------------|
| A   | 19.12.25 | Minor amendments. Planning issue |

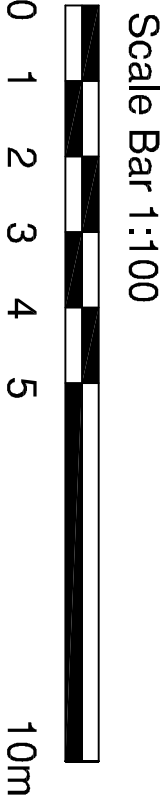

**PLANNING**

Landscape design inc garden shed, at front garden at 14 Ambrose Place  
Plan as Existing

|   |              |                     |       |    |      |
|---|--------------|---------------------|-------|----|------|
|  <b>saville jones</b>   architects | date: Dec 25 | scale: as shown @A3 | 25017 | SK | 101A |
|---|--------------|---------------------|-------|----|------|

DWG: \DRAWINGS\PROGRAM\SJA\_AI\_200.DWG