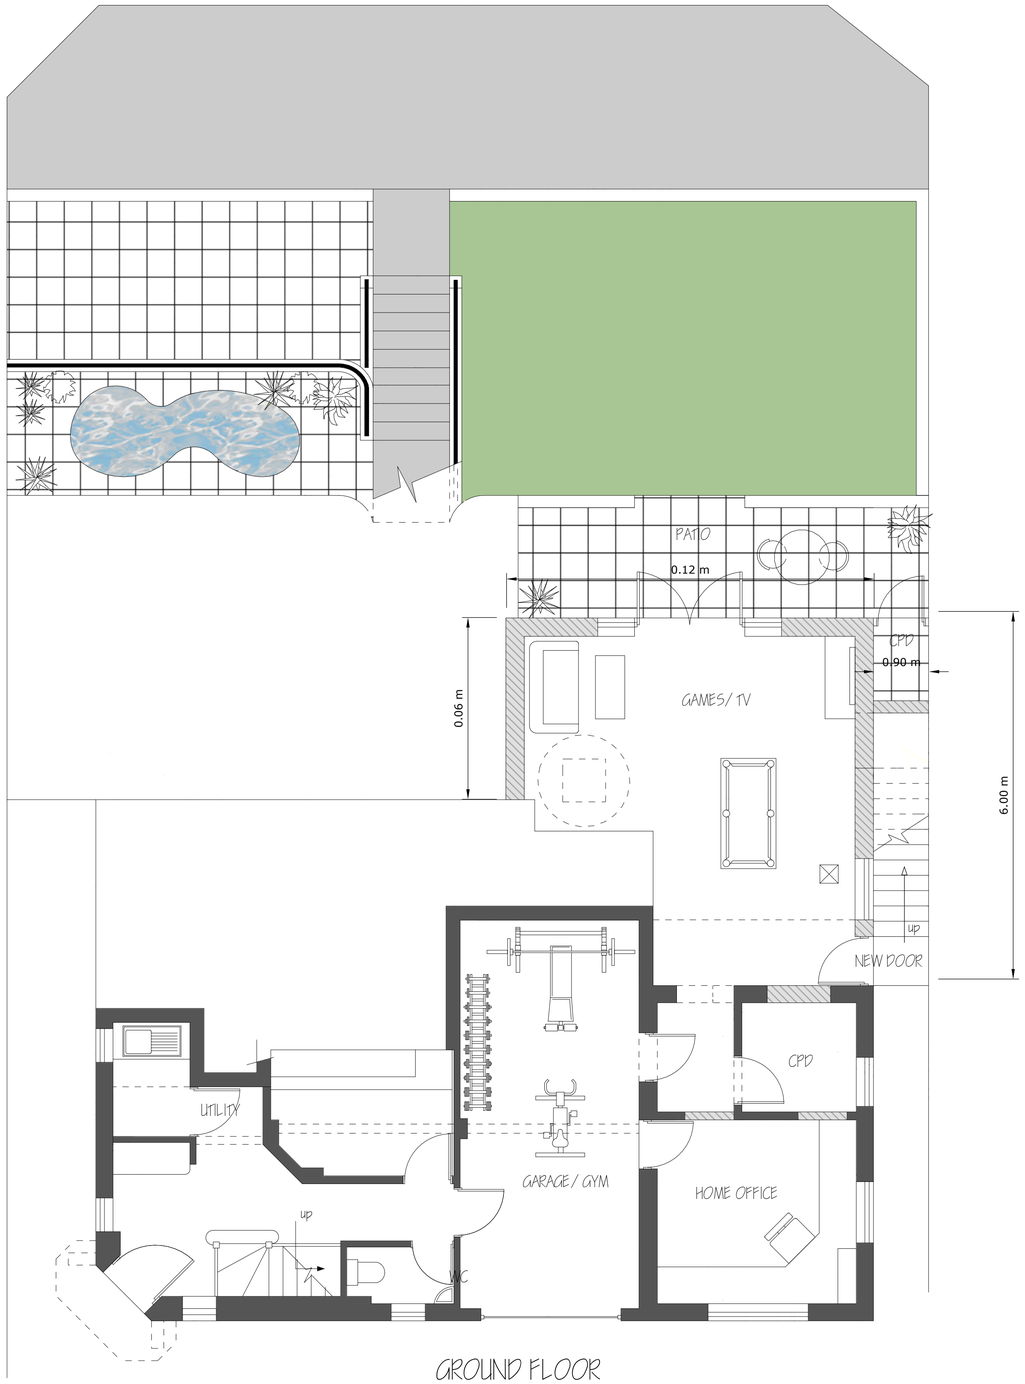

GROUND FLOOR

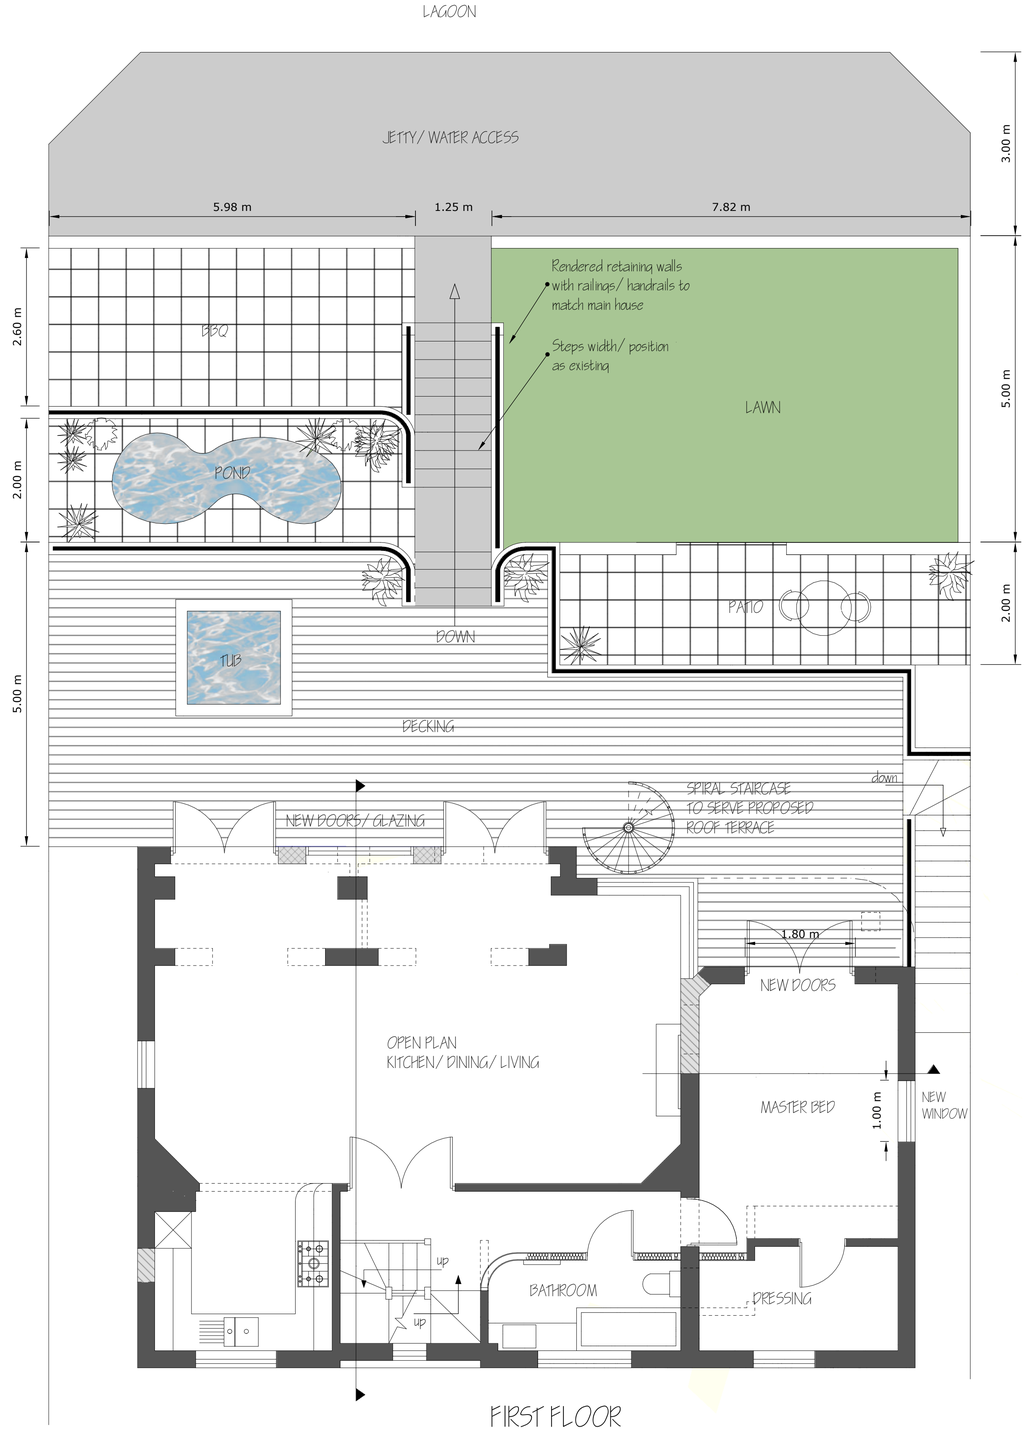

FIRST FLOOR

NORTH

deadspace DESIGNS

PROPOSED EXTENSION TO SECOND FLOOR, ALTERATIONS AND ROOF TERRACE at 'The Little White House' 204 Brighton Road, Lancing, West Sussex, BN15 8LJ

DRAWING: PROPOSED FLOOR PLANS - GROUND & FIRST FLOOR SCALE: 1:50 @ A1 PAPER SIZE DATE: 21/ 01/ 2022 DRWG No. DS/ EVANS/ 02NEW rev1

Scale 1:50 @ A1 0 1 2 3m