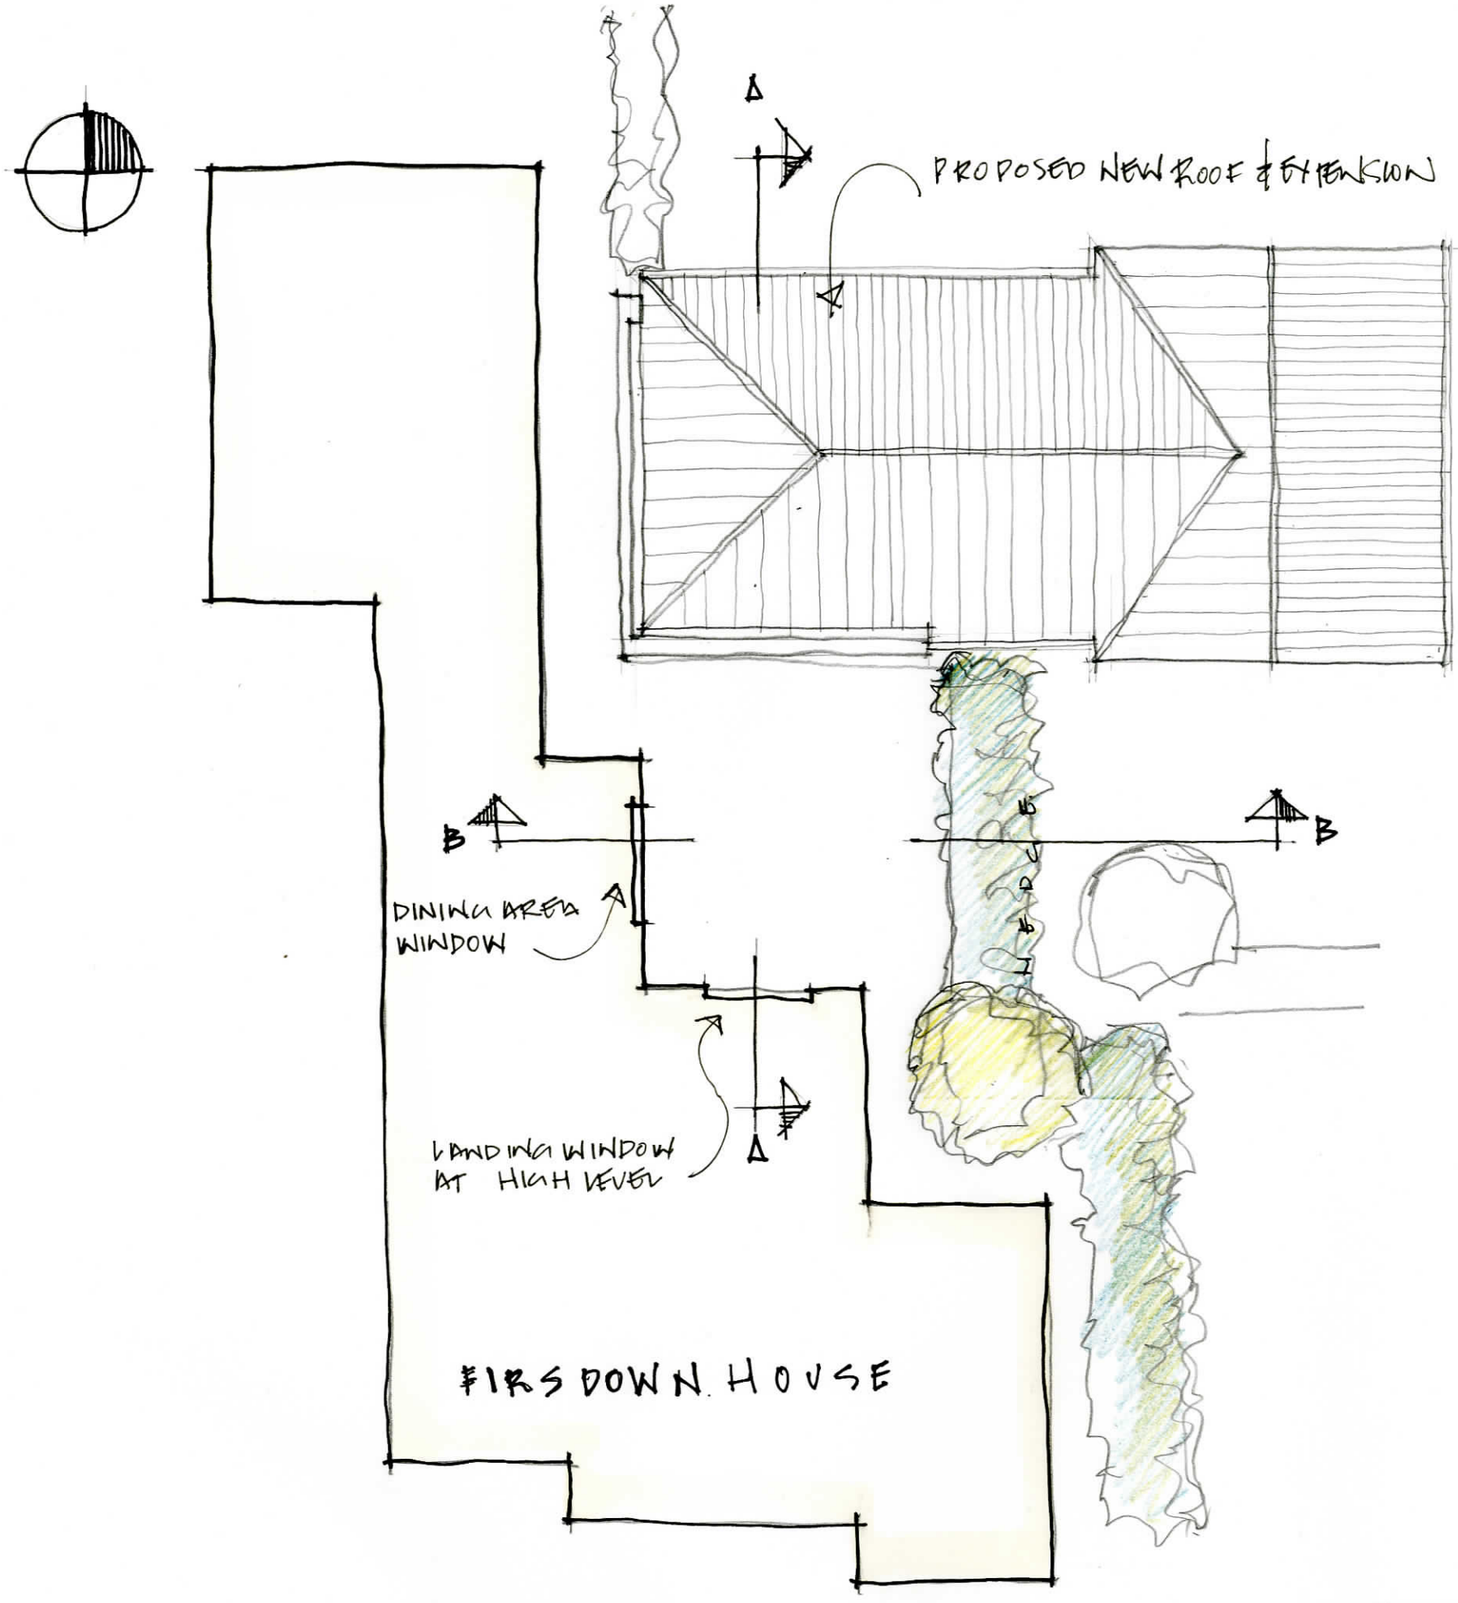

EXTENDED SITE PLAN.

0 1 2 3 4 5

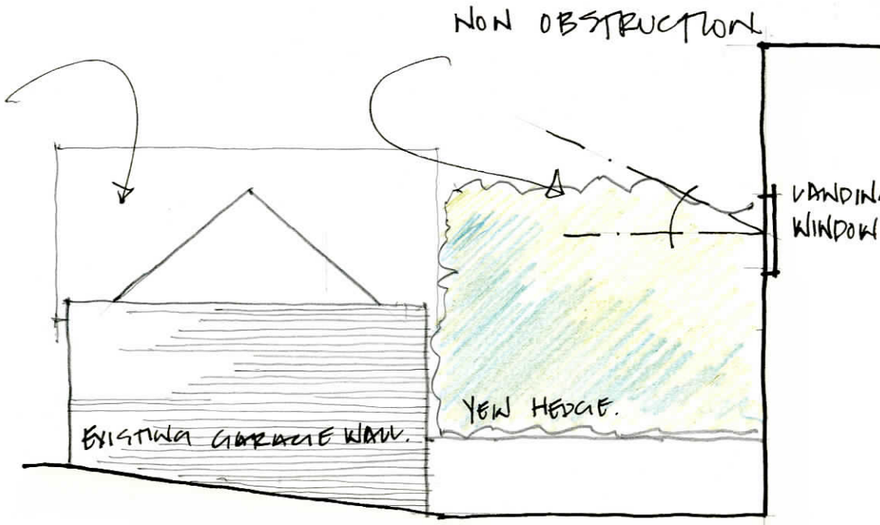

SECTION A - A

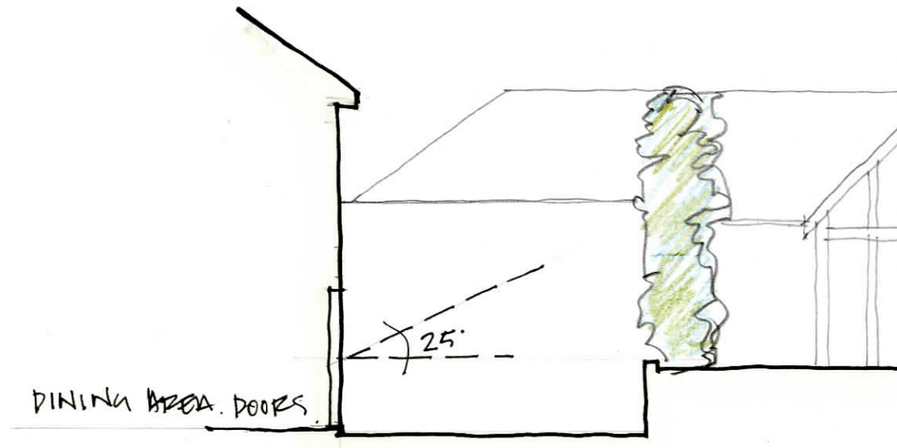

SECTION B - B.

DOWN HOUSE, 11 FURZE ROAD, DAYLIGHT DIAGRAM

saville jones | architects

date: JULY

scale: 1:100

23001 | SK 20