



FRONT ELEVATION

EXISTING

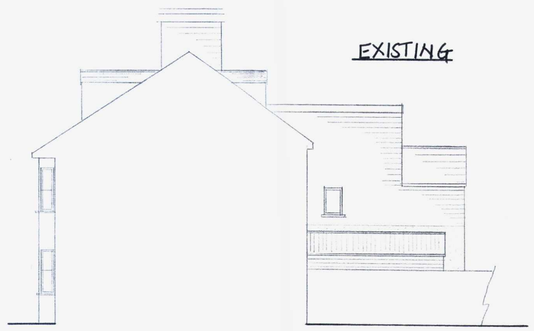


SIDE ELEVATION

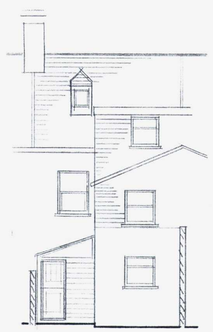

REAR ELEVATION

PROPOSED

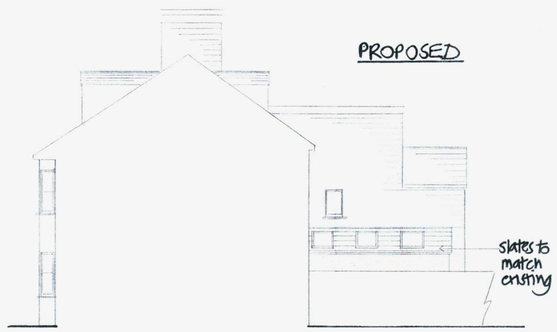


SIDE ELEVATION




REAR ELEVATION


0 1 2 3 4 5 6 7 8 9 10 M.

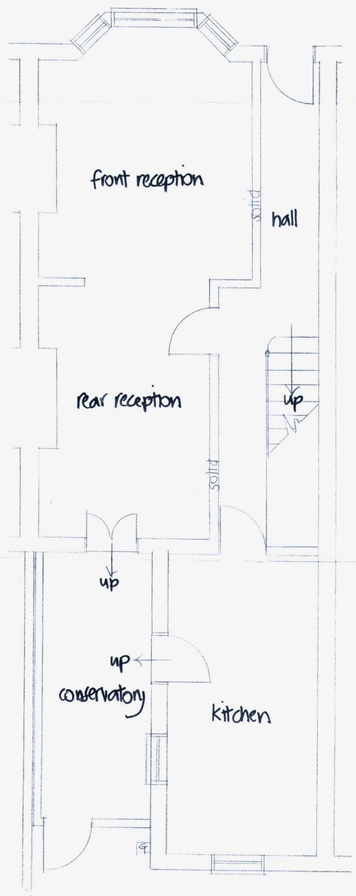


GROUND FLOOR PLAN - EXISTING

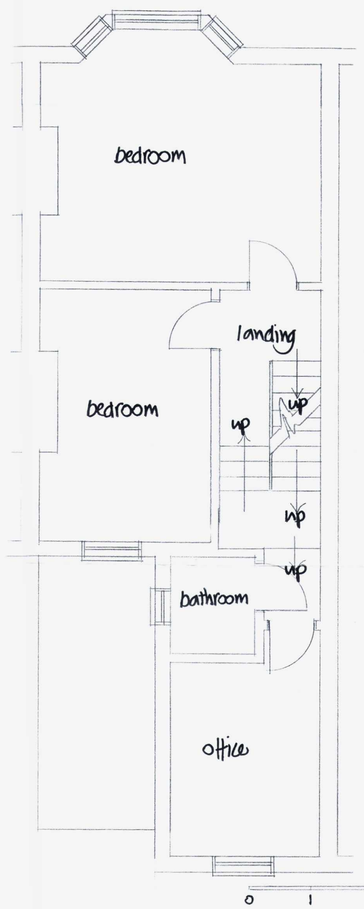

FIRST FLOOR PLAN - EXISTING

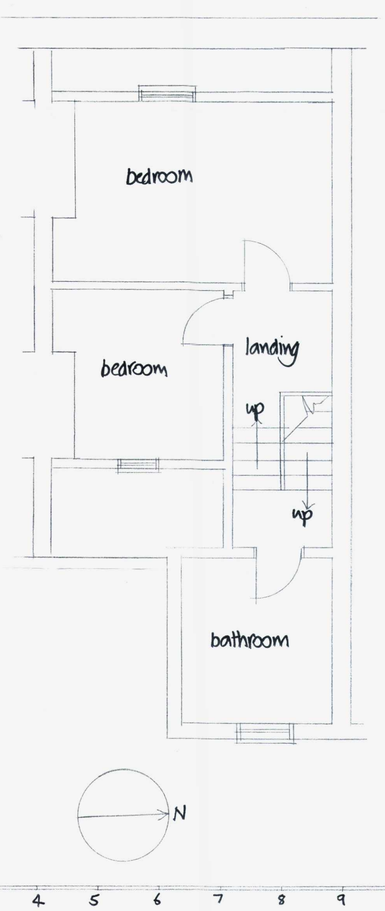

SECOND FLOOR PLAN - EXISTING

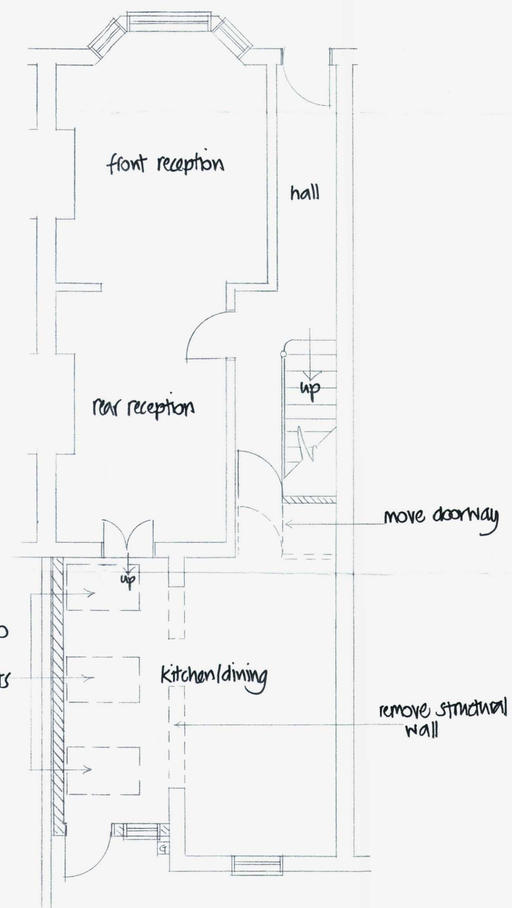

GROUND FLOOR PLAN - PROPOSED

0 1 2 3 4 5 6 7 8 9 10 M.

NOTES:
All dimensions must be checked on site and not scaled from this drawing.

T.P. OFFICE COPY
BOROUGH OF WORTHING
DEPOSITED 20/7/09
TP REF. NO.
WBC/ 09/0611/FULL

WORTHING BOROUGH COUNCIL
14 SEP 2009
CONSENT GRANTED SUBJECT TO CONDITIONS

A		
	Date	Revisions

© copyright

McCURDY CONSULTING,
5 CHANCTONBURY ROAD,
HOVE, EAST SUSSEX,
BN3 6EL
01273 325341

Client
TONY AND CAROLINE HUDSON

Job Title
17 THORN ROAD,
WORTHING,
BN11 3ND

Drawing Title
REAR GROUND FLOOR KITCHEN EXTENSION - PLANNING APPLICATION

Scale 1:50(plans), 1:100 (elevations)

Date 16/7/09 | Drawn by M.M.

Drg. No. 152-03/1 | Rev.

594 x 841mm A1