
CDM 2015 Health & Safety Information

This information relates only to 'Significant Hazards' identified on this drawing and is to be read in conjunction with the Designer's Hazard Register.



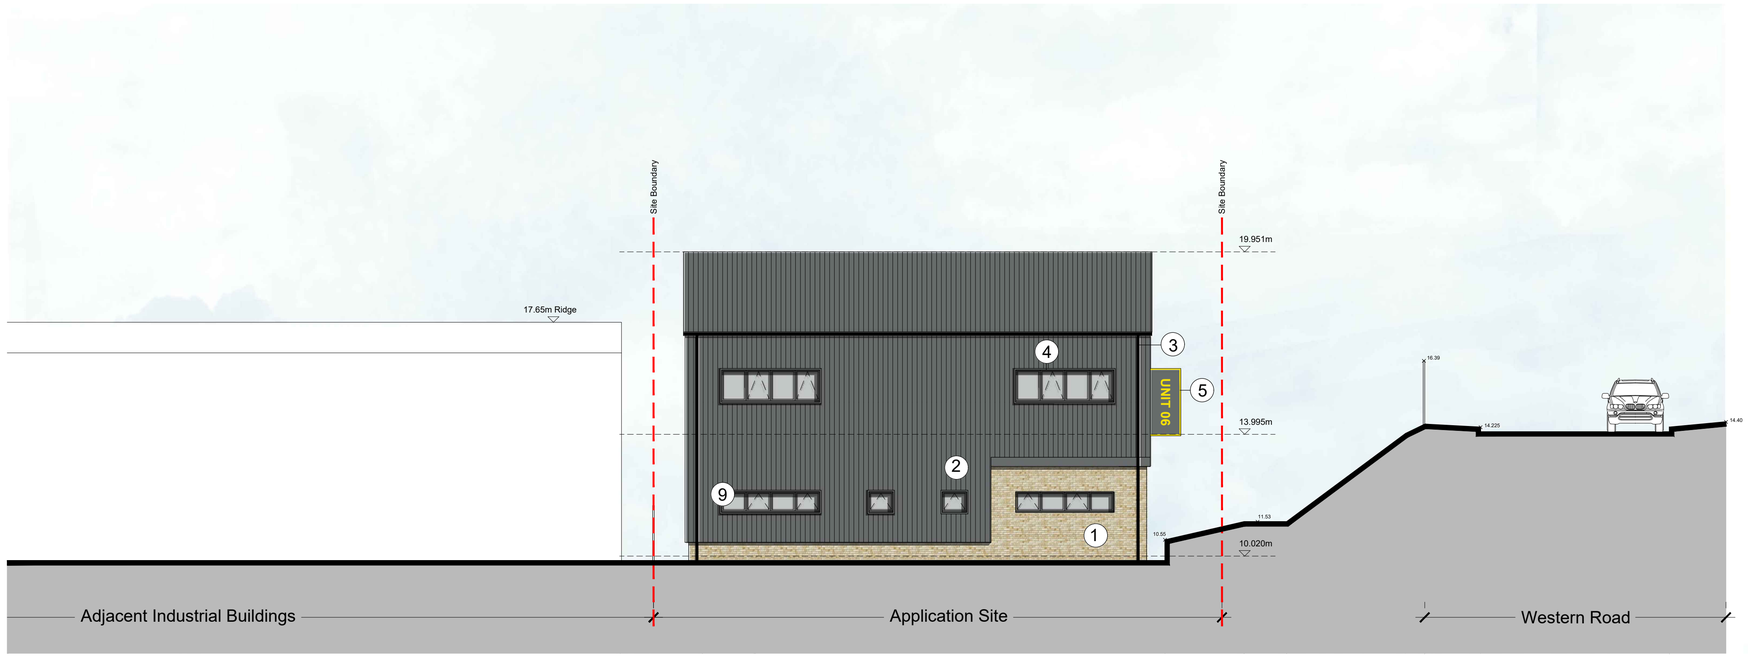

Materials Key

1	Light buff brick	5	Yellow PPC aluminium frames to windows and doors	9	Black PPC aluminium windows
2	Merlin Grey Kingspan corrugated metal cladding	6	Roller shutter doors		
3	Black aluminium rainwater goods	7	Slim metal profile entrance canopy		
4	Aluminium window sleeves	8	Black metal caping on flat roof		

© ECE Architecture Limited. No dimensions to be scaled from drawing except for the purposes of Planning Applications. The contractor should check all dimensions on site. It is the contractors responsibility to ensure compliance with Building Regulations.

Client's Name
Randall & Gohler Investments Ltd

Job Title
Land to the North of St Peters Place, Lancing

Drawing Title
Proposed North & South Elevations

Scale
1:100 @ A1 / 1:200 @ A3
metres 2 4 6 8

Drawn	Checked	Date
LT	AK	28.04.21

Job No	Drawing No	Rev
6849A	PL-13	P2

Status
APPROVAL

Rev	Date	Revision Details	Dr	Ch
P2	06.09.21	Planning Issue	AX	AK
P1	21.06.21	Issued for approval	AX	AK

London: 76 Great Suffolk Street, London, SE1 0BL
T 0207 928 2773 E london@ecearchitecture.com
Sussex: Brooklyn Chambers, 11 Goring Road, Worthing, West Sussex, BN12 4AP
T 01903 248777 E sussex@ecearchitecture.com
Bristol: Westworks, Colston Tower, Colston Street, Bristol, BS1 4XE
T 0117 214 1101 E bristol@ecewestworks.com
ECE Architecture
www.ecearchitecture.com