Drawing title: Existing Plan and Elevations

Page 1 of 2

CONTRACT No.: 099\0490

Property: PVC-U WHITE KNIGHT CONSERVATORY

at: 67 CROSS ROAD
SOUTHWICK BRIGHTON
EAST SUSSEX
BN42 4HH

For: MR & MRS DUNFORD

Date: 23\03\2017

Scale: 1:100

Drawn Initials: ACH


0 1:20 Scale Bar 1:100 0 1 2 3 4 5 6 7 8 9 10

Notes:
Any dimensions or plans depicted make no allowance for the provision of any pipework within the roof of the proposed conservatory. This can only be determined once the roof is built into manufacture.


This drawing is the copyright of Anglian Home Improvements and must not be re-issued, loaned or copied without their consent.
All dimensions are in millimetres (mm) unless noted otherwise.
Do not use for para taking purposes

Produced on A4 paper


PLAN VIEW

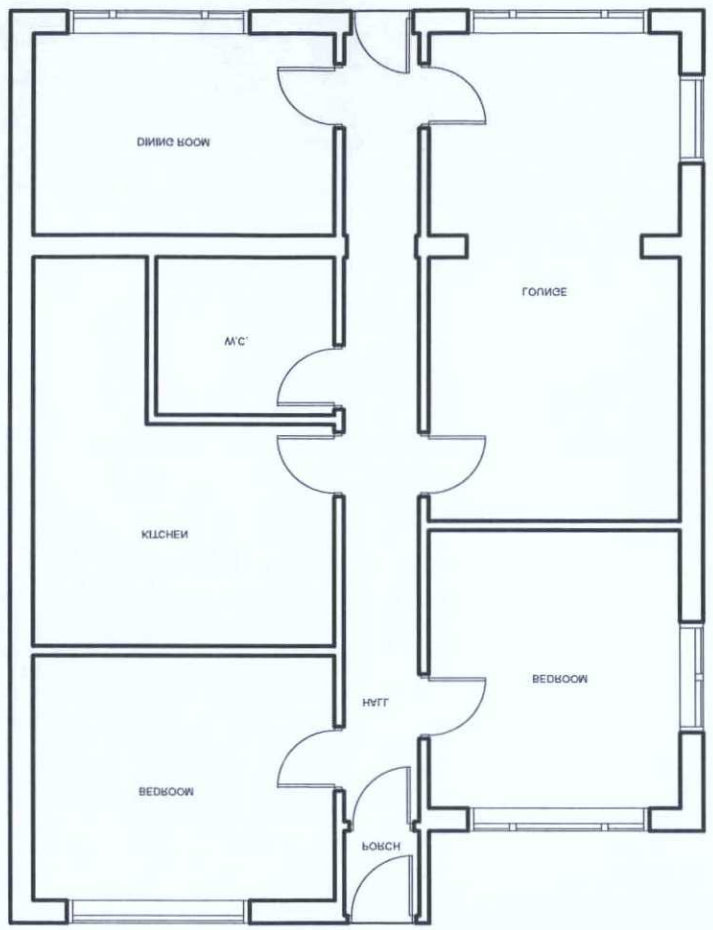


LEFT HAND SIDE ELEVATION

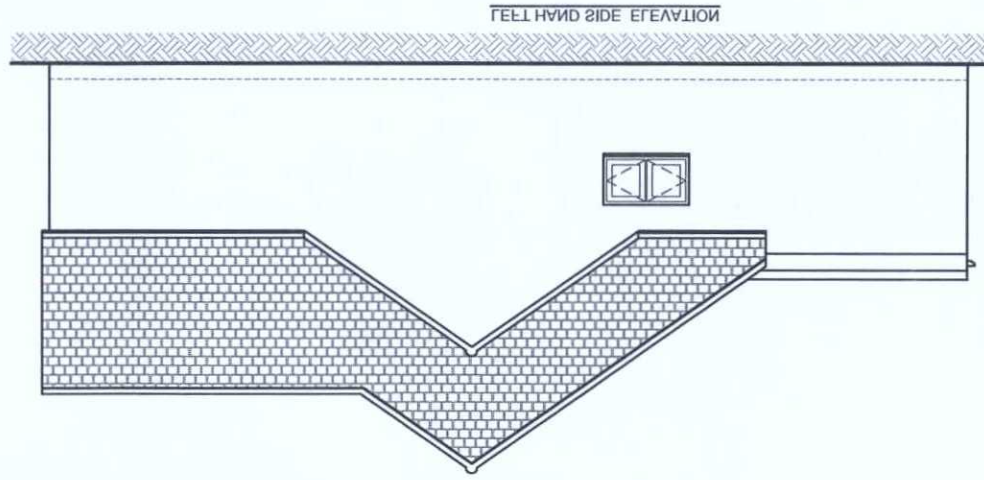

REAR ELEVATION

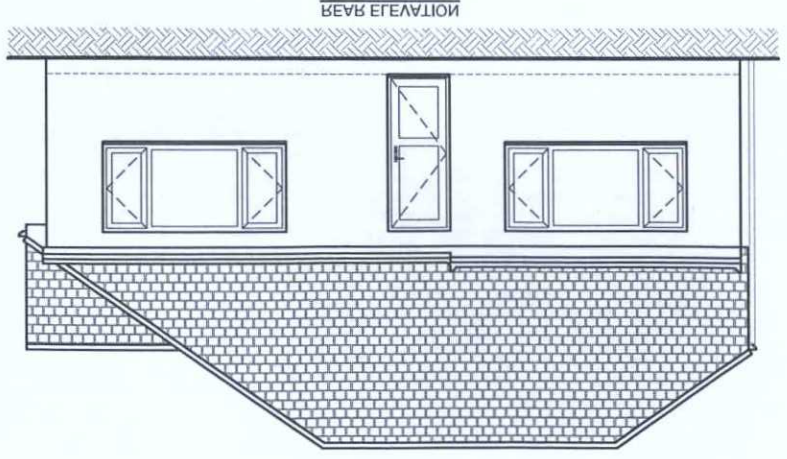

RIGHT HAND SIDE ELEVATION

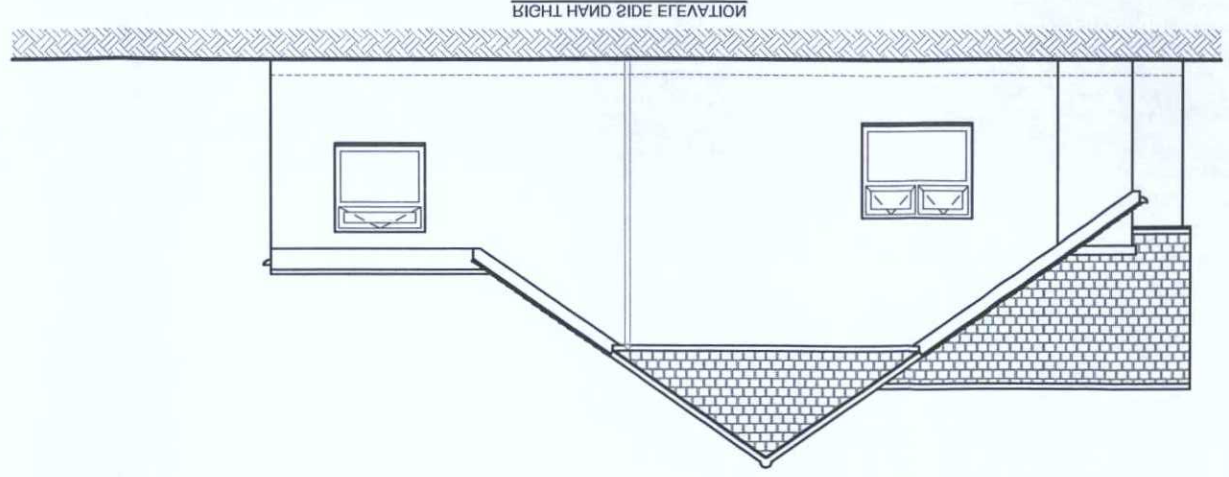

Anglian Home Improvements
TELEPHONE: 08452 423 000

PLANNING SERVICES
ADUR & WORTHING

PLAN	AWDW\0290\17
VALID DATE	18 APR 2017