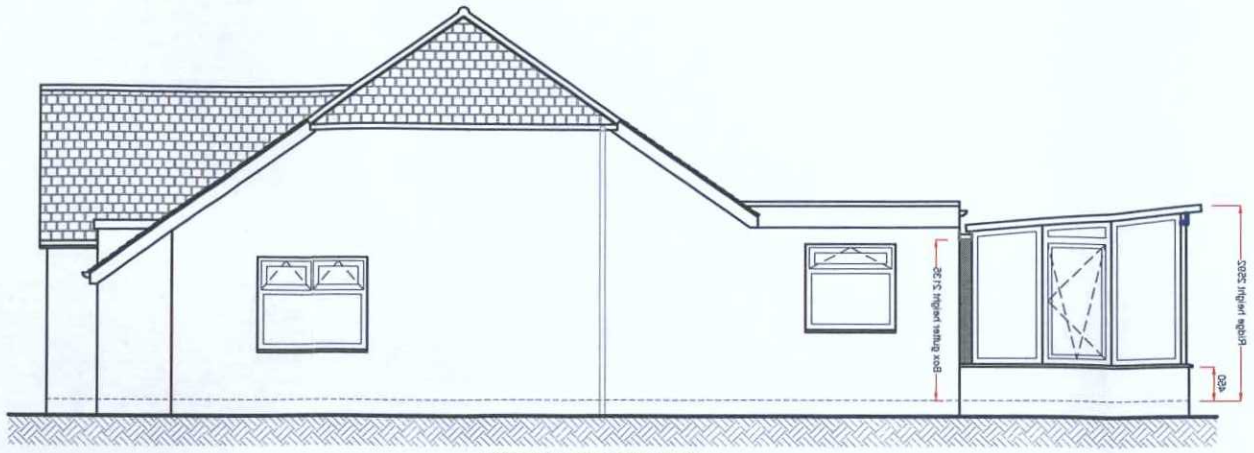

RIGHT HAND SIDE ELEVATION

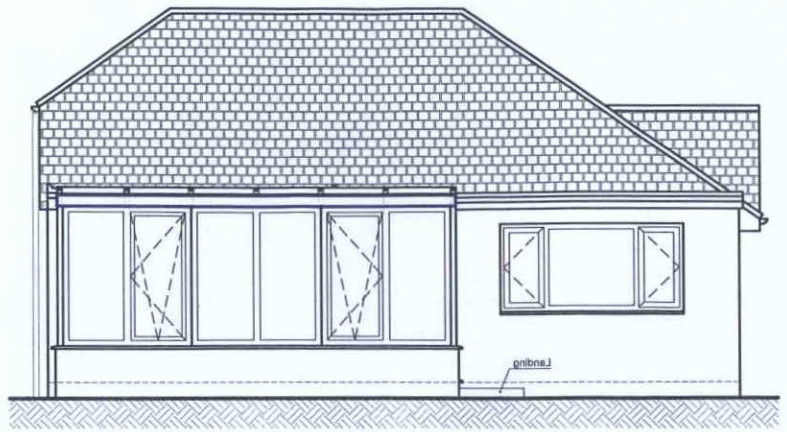

REAR ELEVATION

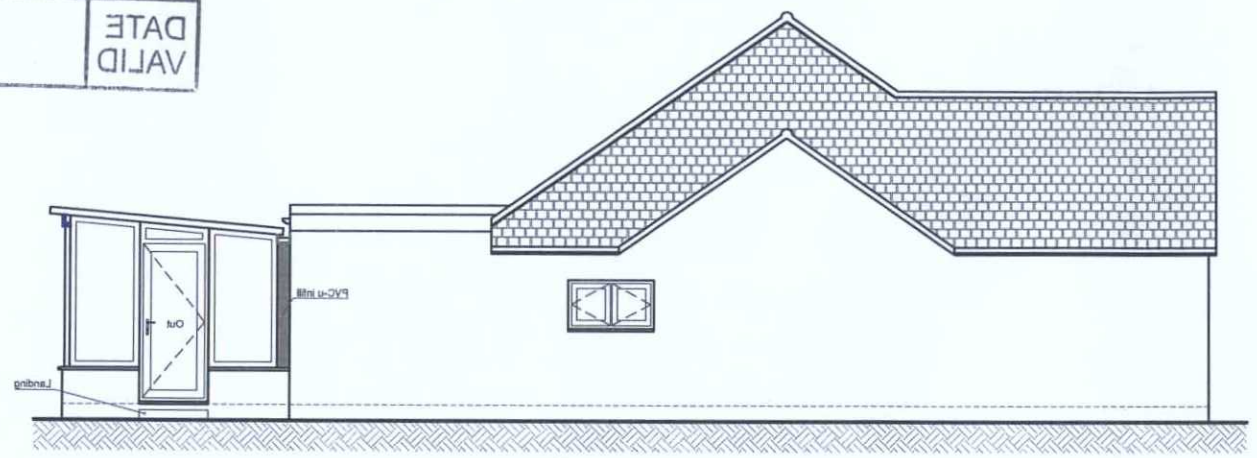

LEFT HAND SIDE ELEVATION

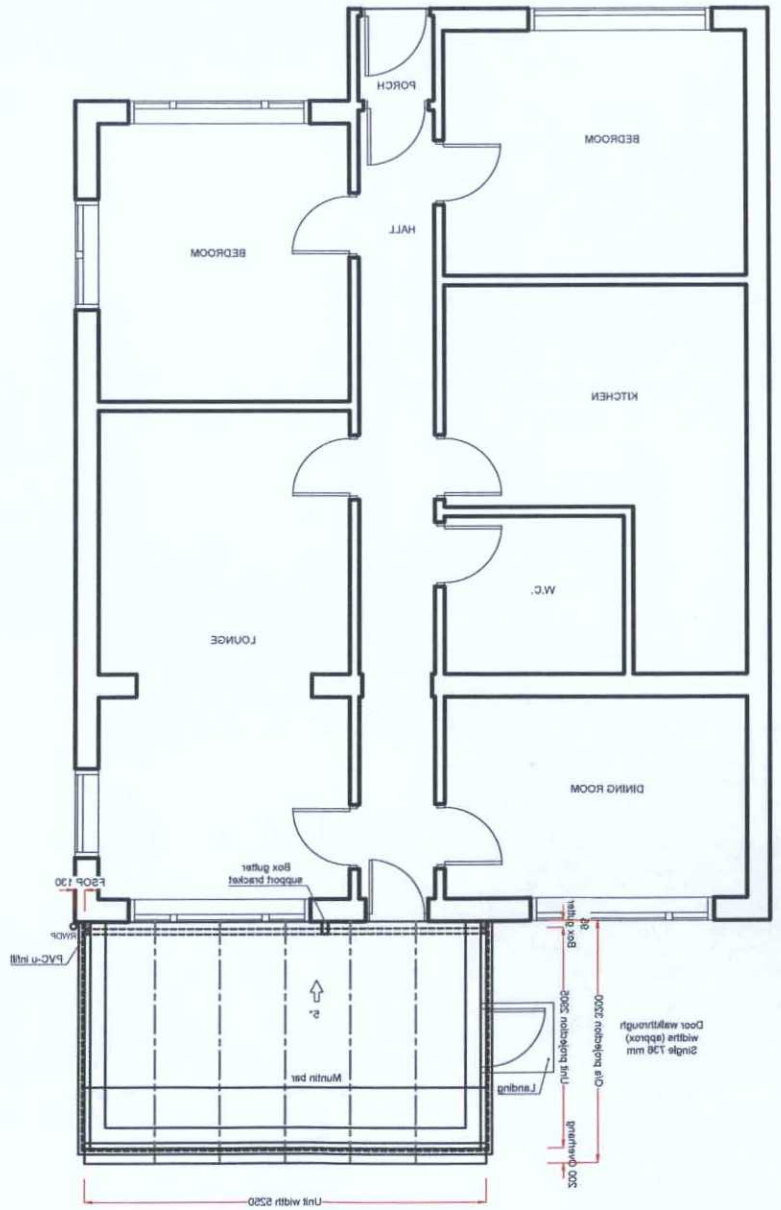

PLAN VIEW

Notes:

Existing physical barrier to remain

This drawing is the copyright of Anglian Home Improvements and must not be re-issued, loaned or copied without their consent.
All dimensions are in millimetres (mm) unless noted otherwise.
Do not use for base laying purposes

Produced on A3 paper

ADUR & WORTHING PLANNING SERVICES	
PLAN	AWDM/ 0540/17
DATE VALID	18 APR 2017

Anglian Home Improvements
Telephone: 0845 437 3600

Drawing title:	Proposed Plan and Elevations
Contract No. : 099/94690	Page 2 of 2
Proposed: At:	PVC-u WHITE KNIGHT CONSERVATORY 61 CROSS ROAD SOUTHWICK, BRIGHTON EAST SUSSEX BN42 4HH
For :	MR & MRS DUNFORD
Drawers initials: AGP	Scale : 1:100 Date: 23/03/2017

Scale Bar 1:100 0 1 2 3 4 5 6 7 8 9 10 0 1:50 1 2 3 4