DO NOT SCALE FROM THIS DRAWING



South Elevation

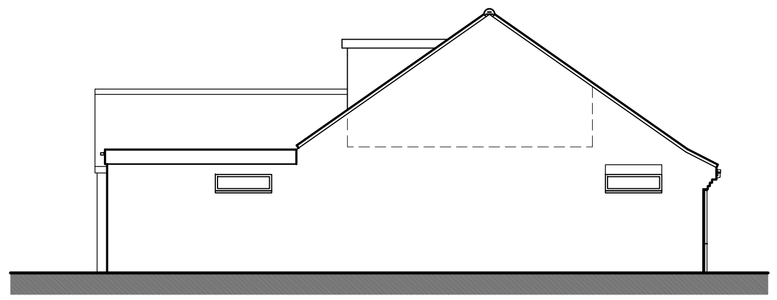

East Elevation

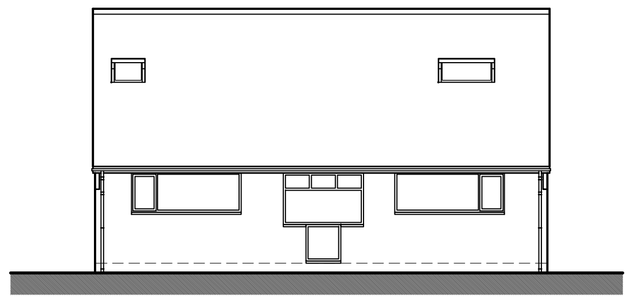

North Elevation



West Elevation

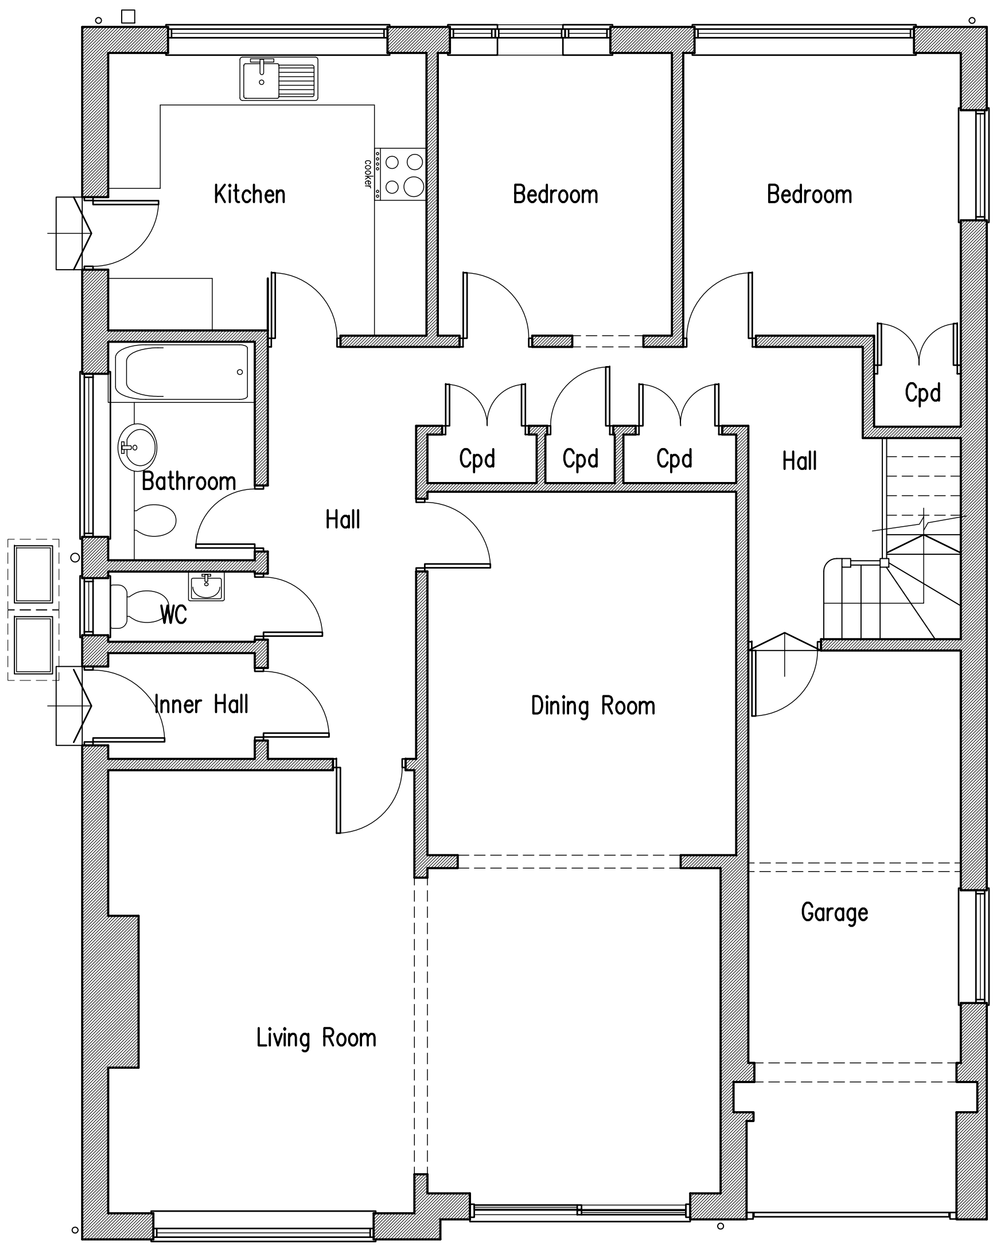

Ground Floor Plan

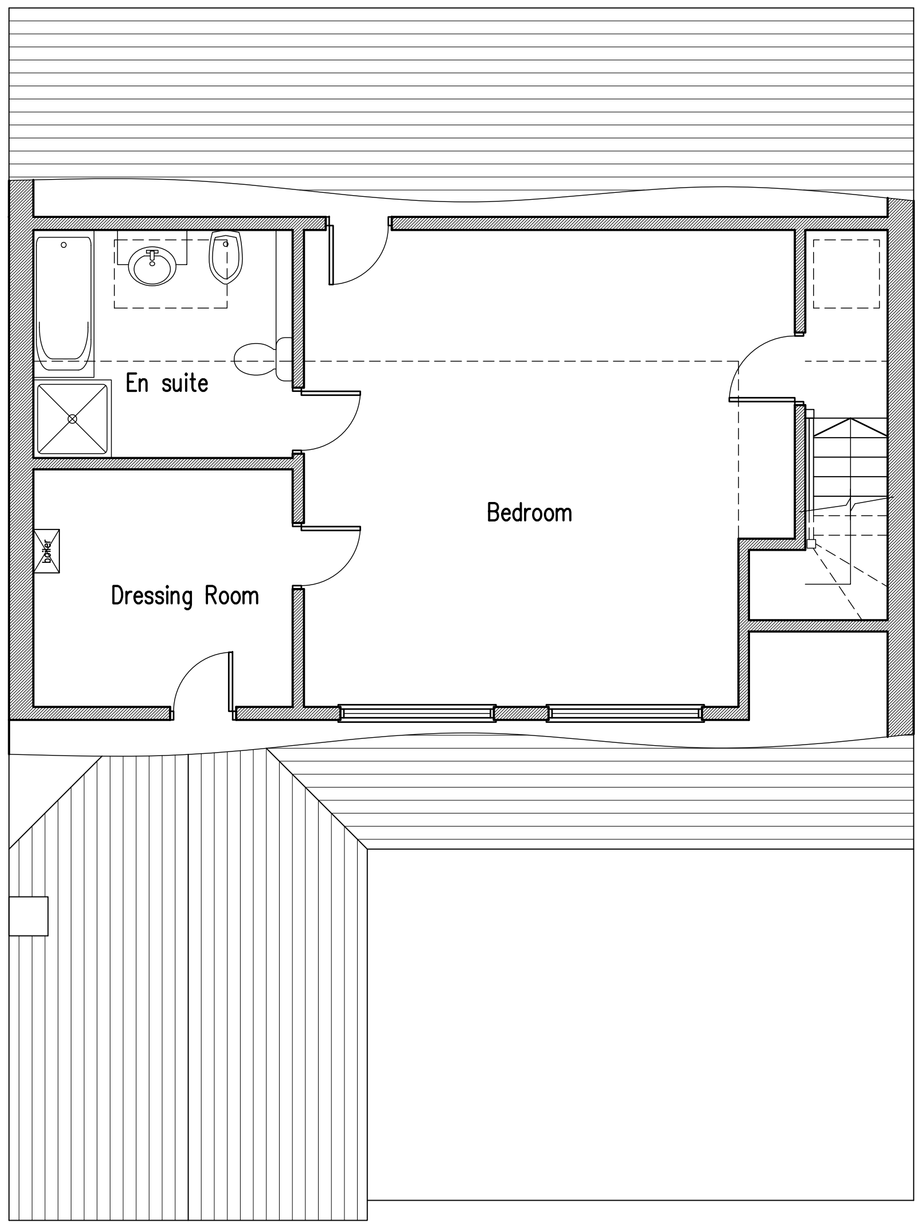

First Floor Plan

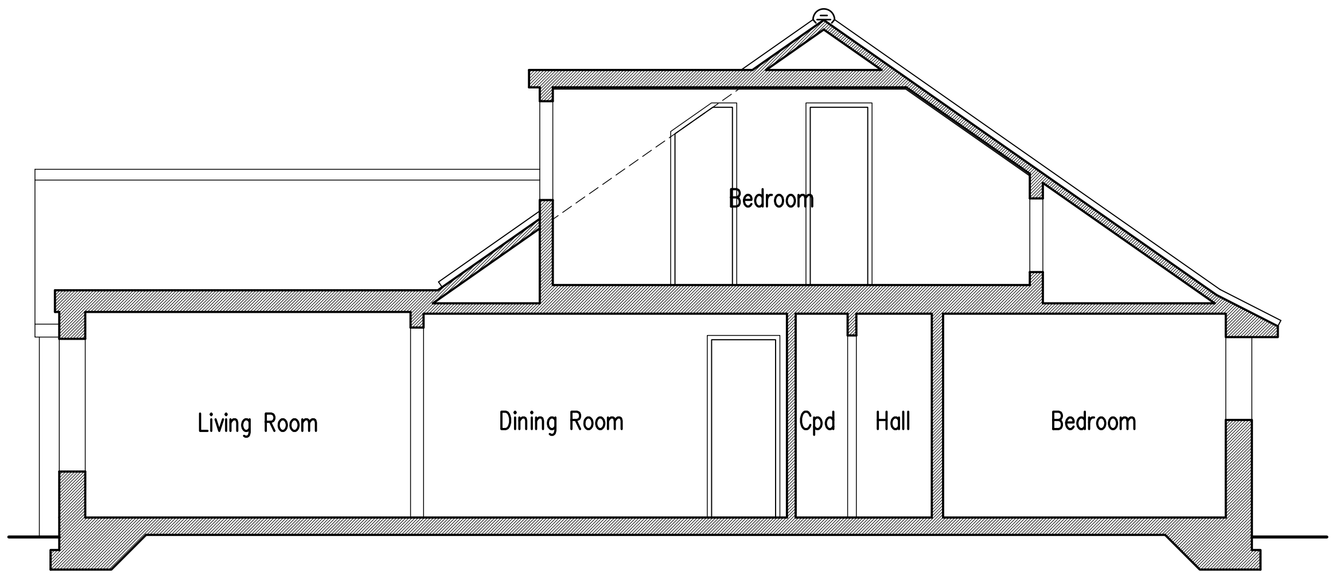

Typical Section

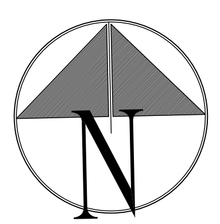

Proposed Conversion of Roof Space & Internal Alterations at: 22 The Marlinespike, Shoreham-By-Sea

rja Planning & Building Consultants Ltd.
1st Floor
10 High Street
Shoreham-By-Sea
West Sussex BN43 5DA
t: 01273 467297 mob: 07971 375739
e: rex@rjapbc.co.uk web: www.rjapbc.co.uk

Chartered Institute of Architectural Technologists

PROJECT: 22 The Marlinespike, Shoreham-By-Sea
DRAWING TITLE: Existing Floor Plans & Elevations
CLIENT: Matt & Charlotte Kenward
DWG NO: 20790-01
REVISION:
SCALE: 1:50, 1:100 @ A1
DATE: 28.5.20
DRAWN: rex