



Side (North) Elevation


@ 1:100 looking from 60 Madeira Avenue

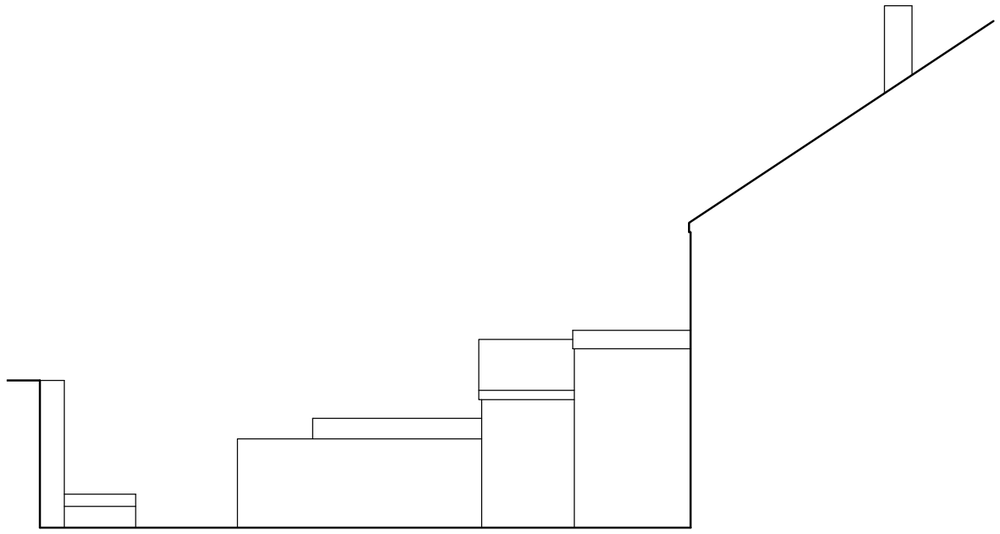

Side (South) Elevation @ 1:100

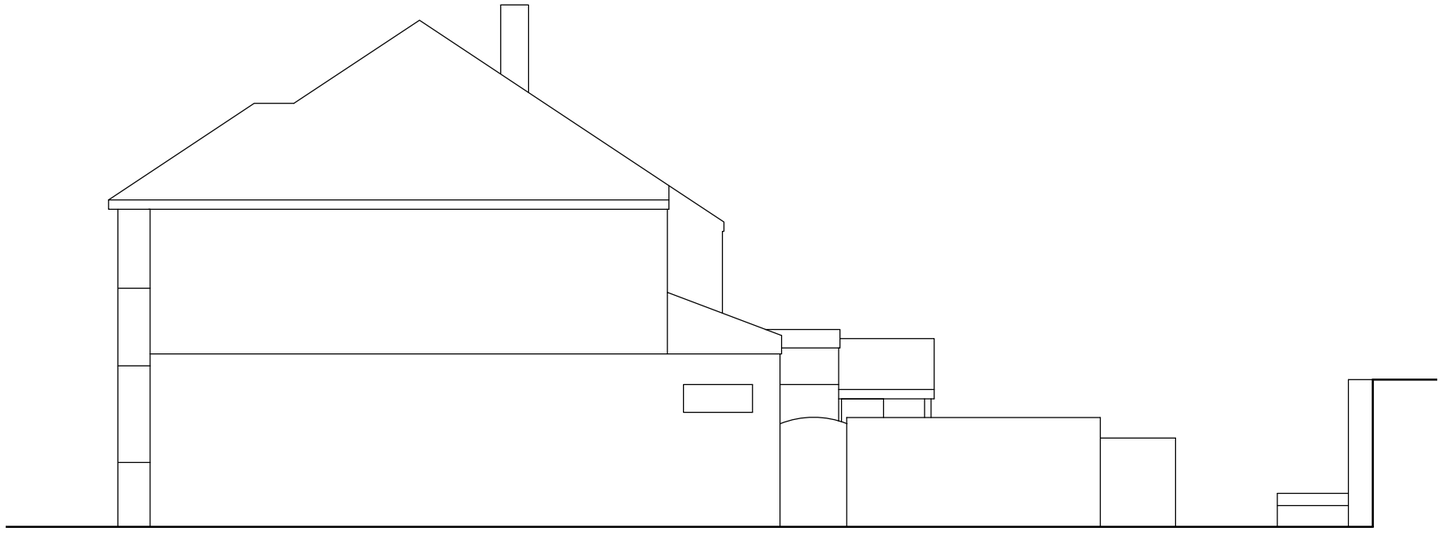

Rear (East) Elevation @ 1:100

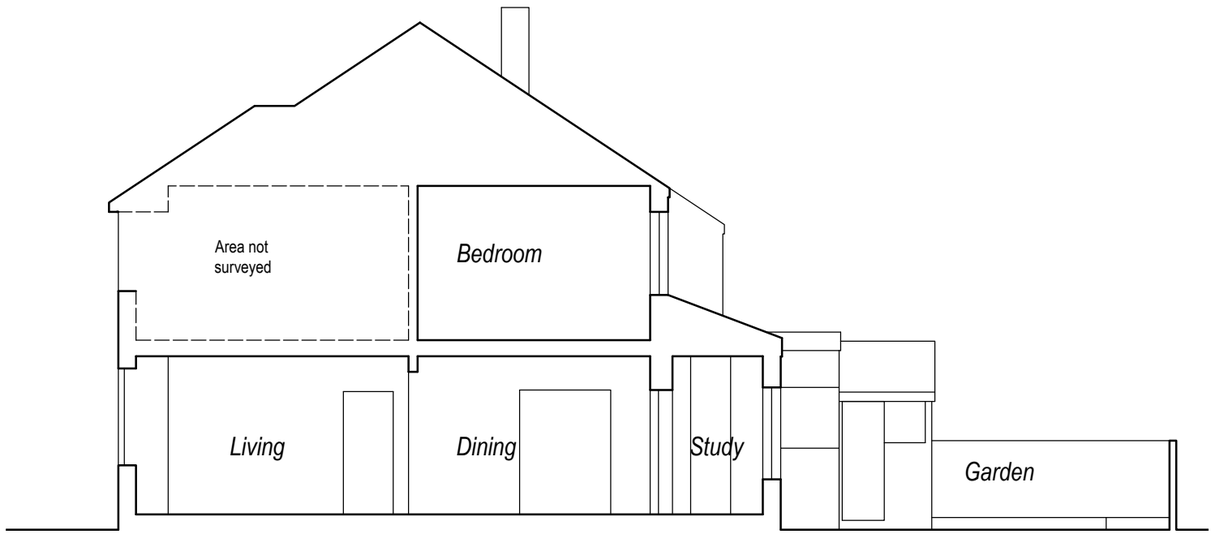

Section @ 1:100

0 1 2 3 5m

Scale 1:100

Rev	Description	Date

Job Reference
Extension
58 Maderia Avenue
Worthing. BN11 2BA

Client
Ms Hallett

Drawing Title
Existing Section & Elevations

Drawing No ADC 1543/02 Rev

Date	Scale	Dwg Size	Plot Style	Drawn	Checked
02.10.23	1:100	A3	ADCgreyscale	CW	AD

All dimensions to be checked on site and do not scale from this drawing. This drawing should be approved by Local Authority Building Control or other appropriate checking authority prior to commencement of work. This drawing should not be reproduced without the prior consent of the author.

ADC Alistair Dodd Consulting
Architectural Services
Citibase Brighton. 95 Ditchling Road
Brighton . East Sussex . BN1 4ST
Tel: 01273 558330
Email: info@adcbrighton.co.uk
www.adcbrighton.com