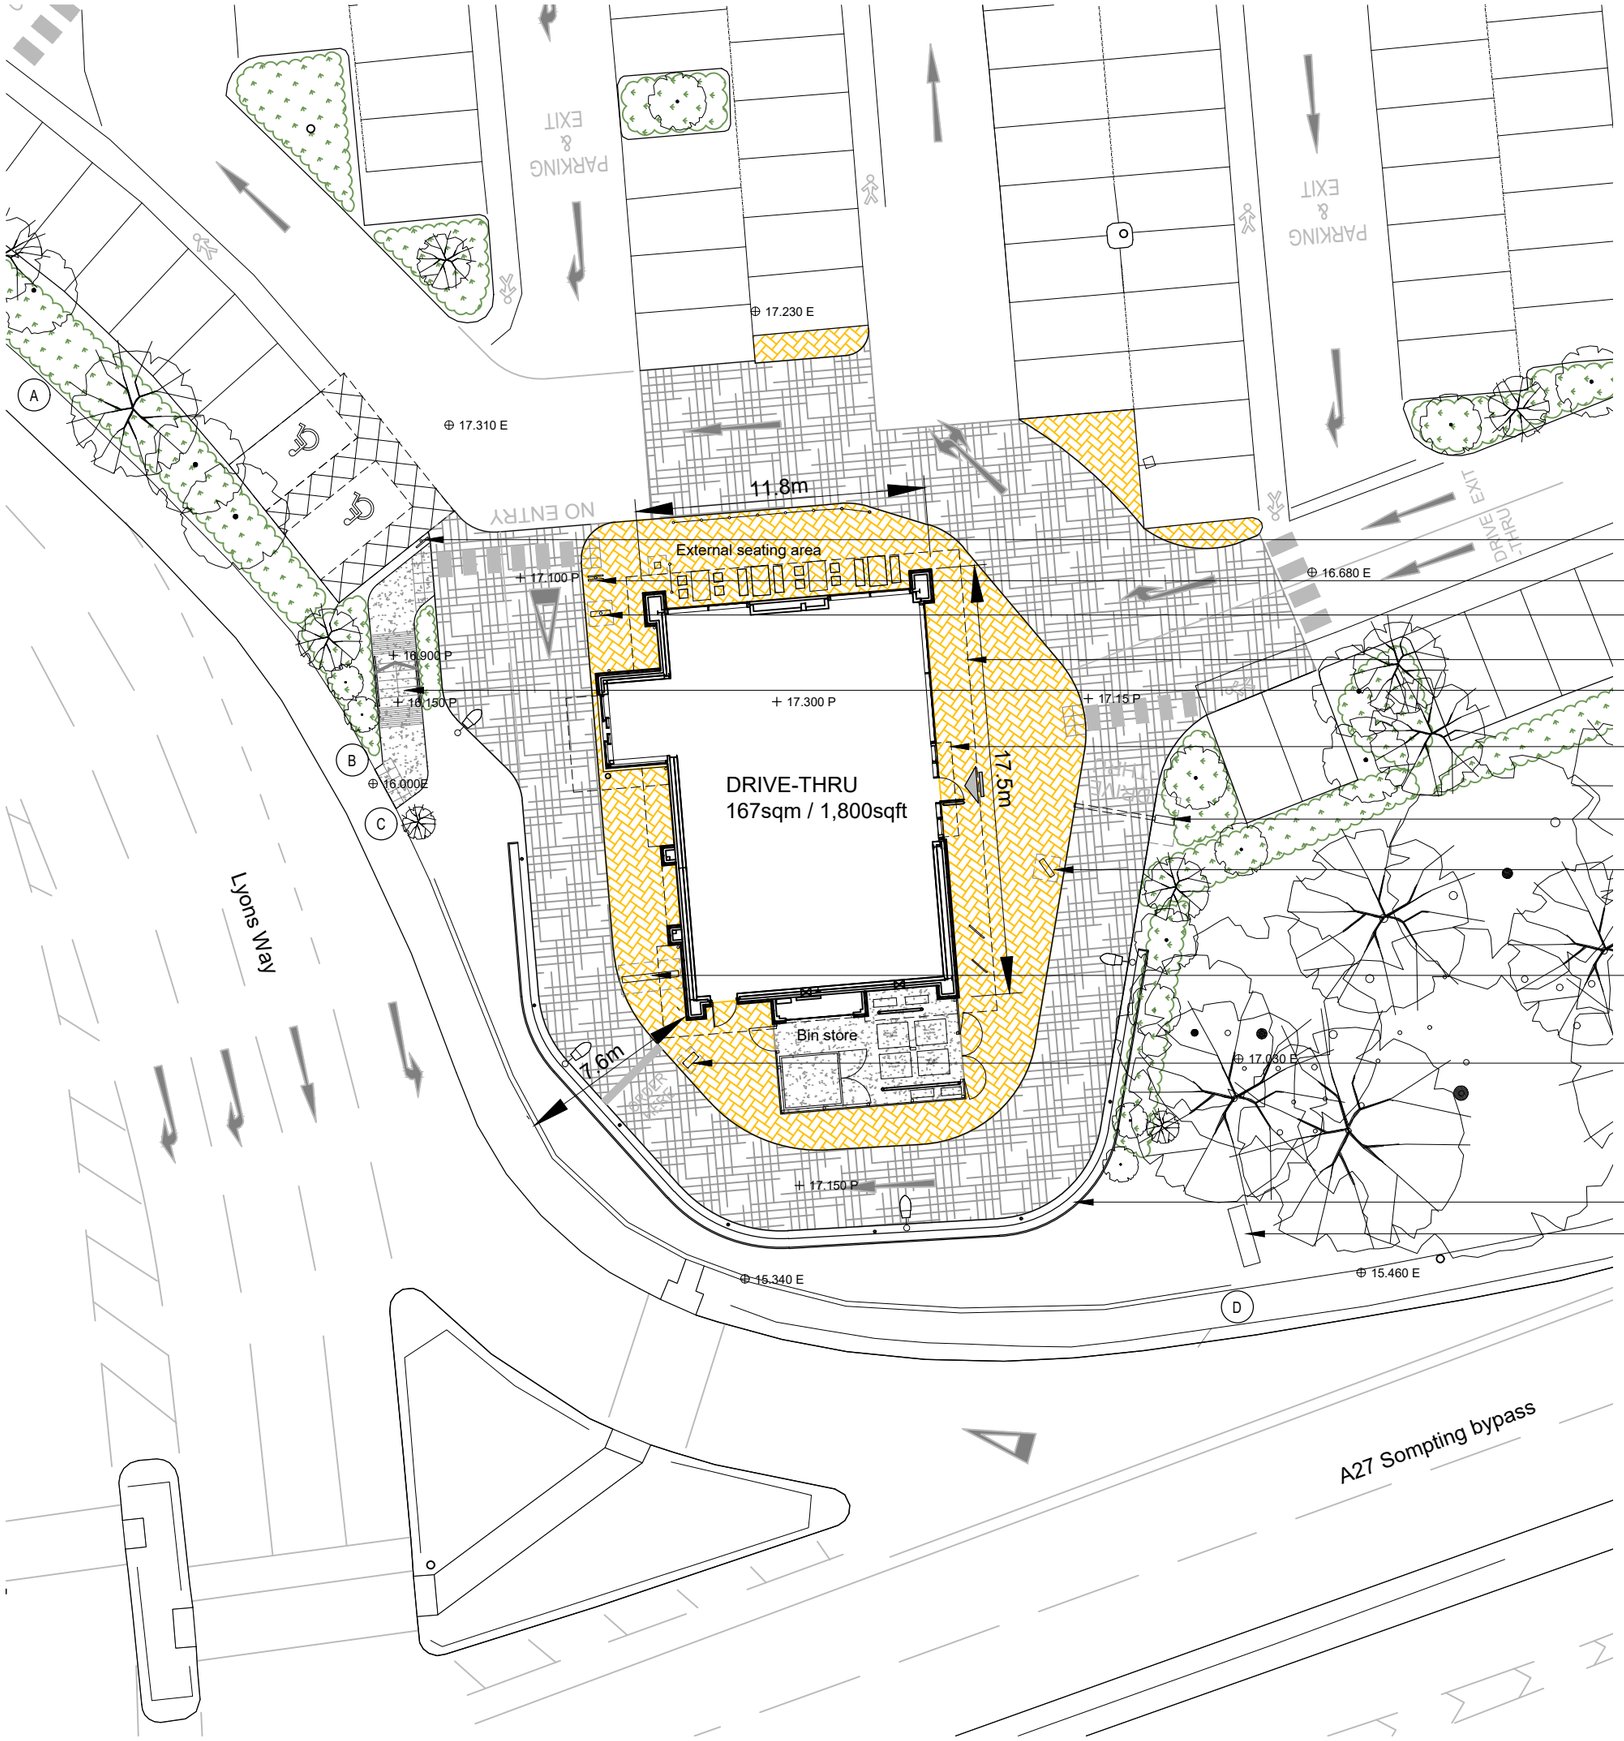


Boundary Schedule

A-B	No treatment - back of pavement
B-C	Tactile paving
C-D	No treatment - back of pavement

Waiting bay sign
Road sign
Thank you sign
Roof overhang
New steps
Canopy over entrance
Height restriction barrier
Key seller sign
Digital menu sign
Ordering point
Retaining wall with natural stone slip facing
Relocated existing signage totem

Note:
Signage locations and appearance subject to future application

© Mountford Pigott LLP 2021 Reproduction in whole or in part by any means is prohibited without the prior permission of Mountford Pigott LLP.

This drawing is only to the stated scale if it is printed correctly. MPLLP cannot accept responsibility for the incorrect scaling of drawings printed by third parties.

All dimensions are in mm unless otherwise stated.

If this drawing forms part of an application for planning permission on behalf of the applicant named below, it shall not be used for any other purpose without the express permission of Mountford Pigott LLP.

This drawing may incorporate information from other professionals. Mountford Pigott LLP cannot accept responsibility for the integrity and accuracy of such information. Any clarification and/or additions that are required appertaining to such information should be sought from the relevant profession or their appointment representative as listed below.

LIST OF INFORMANTS :

OS MAP LICENCE CM-1172427-1681-131021
P20691-L-00-001 - ENVISION
1283-201 Planting Plan - MCGREGOR SMITH
-
-

REVISIONS	DATE	DRN	REV
RETAINING WALL UPDATED	02.06.25	MW	A

Key

Block Paving
Tarmac
Brushed concrete
New planting
Column lights
Bollard lights
17.310 E Existing levels
17.100 P Proposed levels

North

0 2m 4m 6m 8m 10m

MountfordPigott

DOWNLANDS RETAIL PARK
WORTHING

PROPOSED SITE PLAN
COFFEE DRIVE THRU
2227-01-P01-A

1:250 @ A3
DRAWN BY MW

10.21