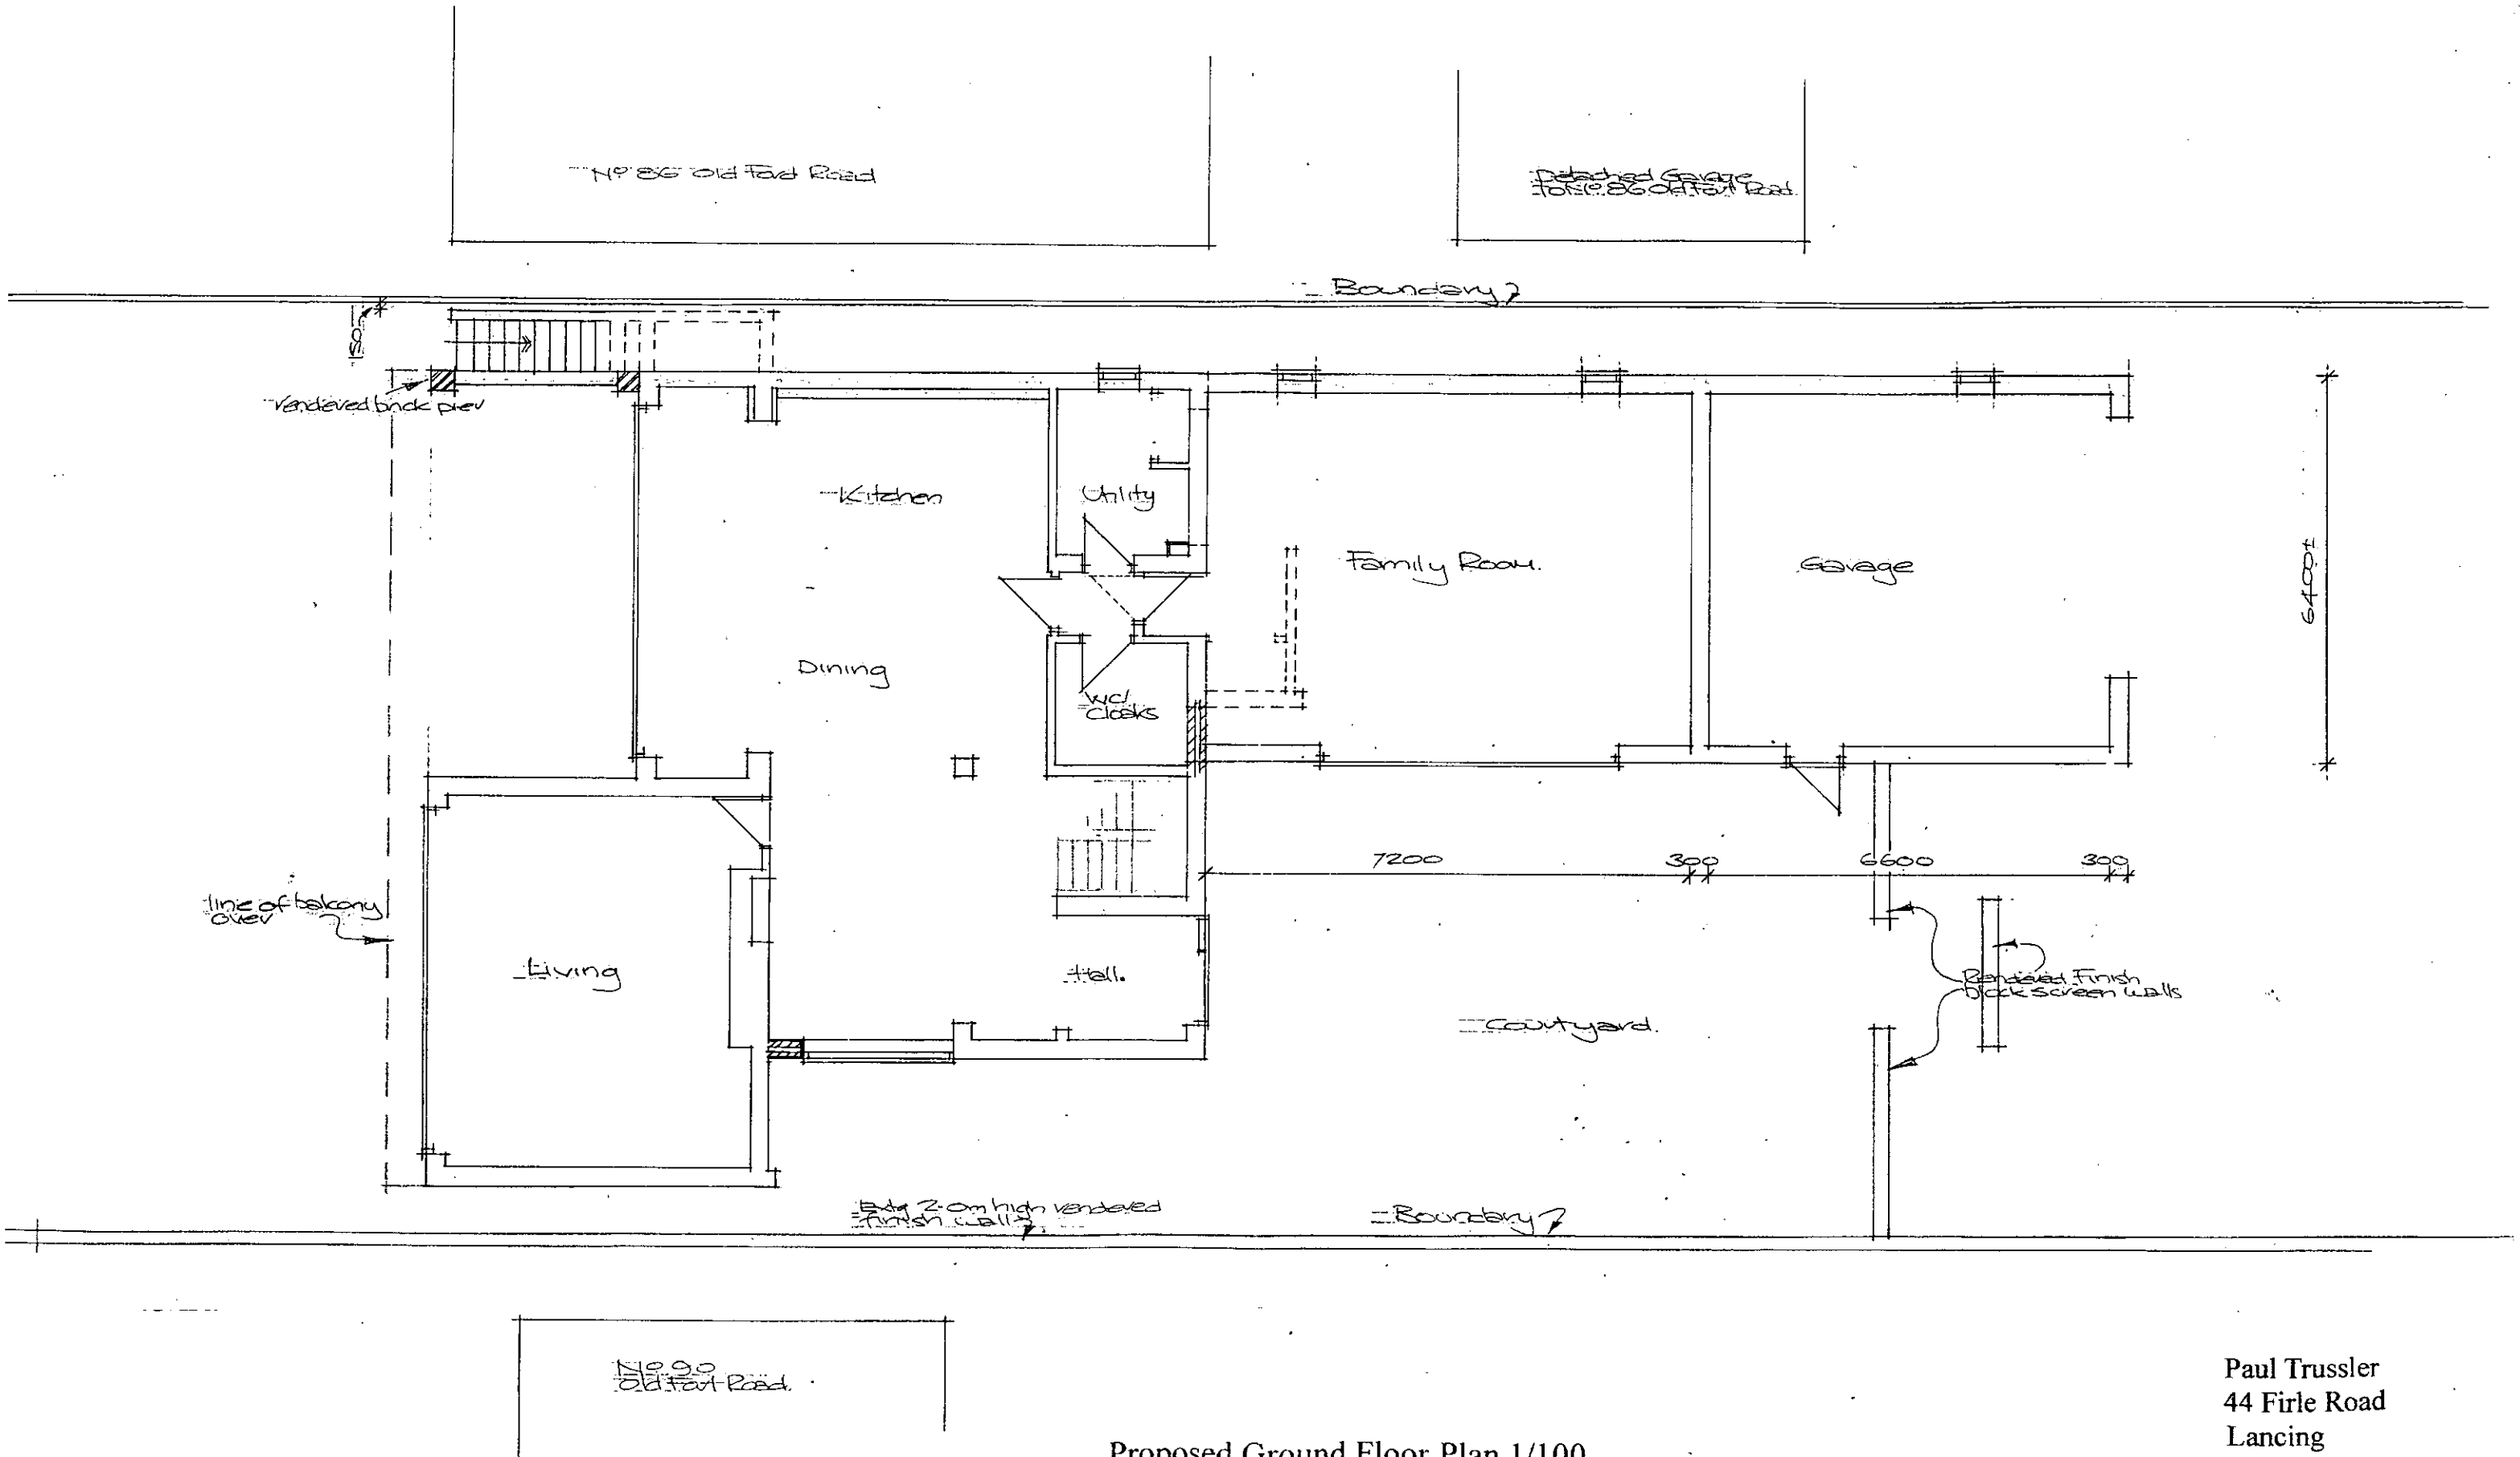

Proposed Ground Floor Plan 1/100

Paul Trussler
44 Firle Road
Lancing
West Sussex
BN15 0NZ

Extension & alterations: *Mr & Mrs Lucas*
88 OLD FORT ROAD SHOREHAM-BY-SEA
WEST SUSSEX BN43 5UK

Amendments
Rev A: 20/10/2011 - Screen walls adj garage set back

Drawing no. 211/420/3 A.