
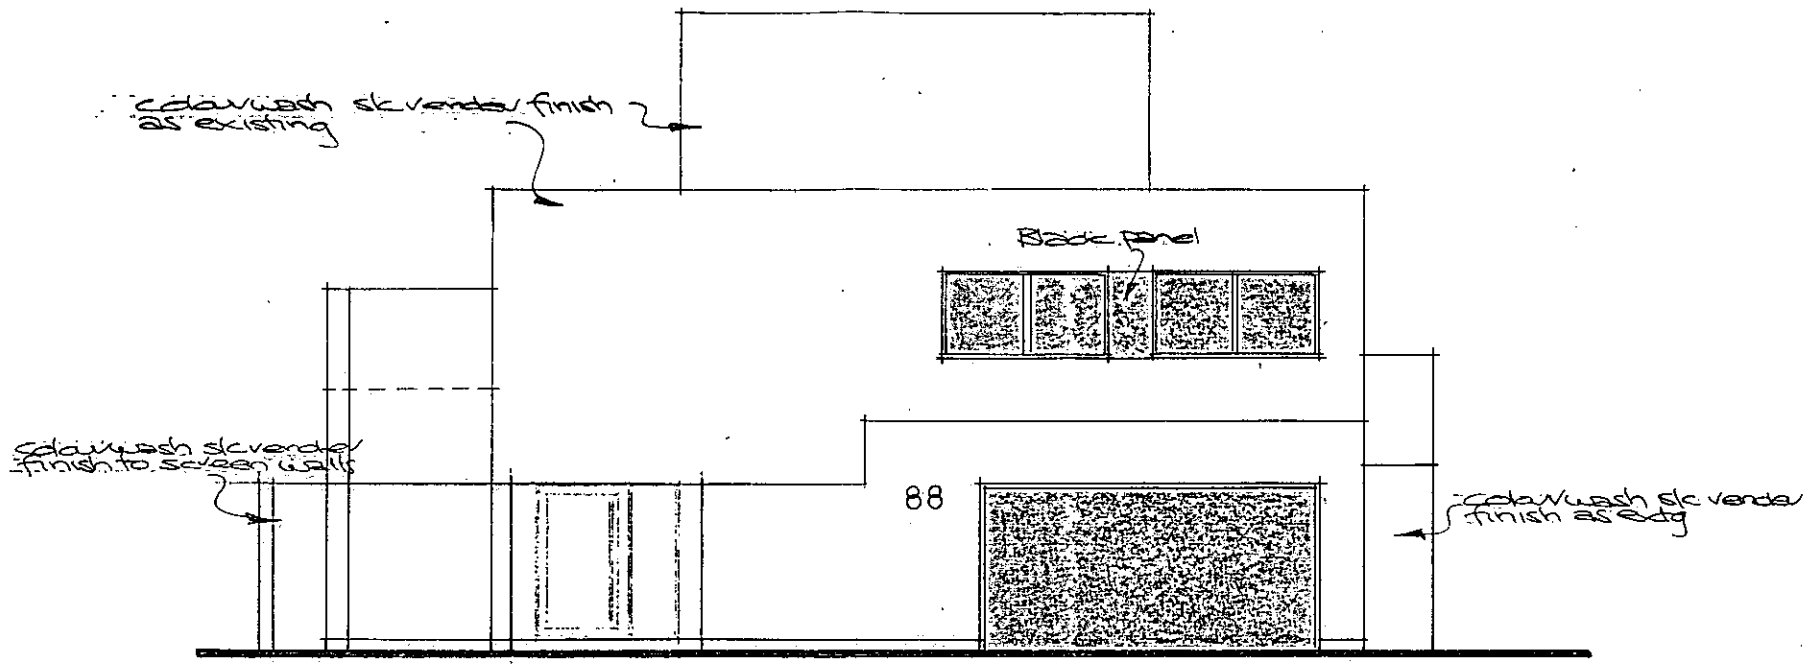


North Elevation

Proposed Elevations 1/100

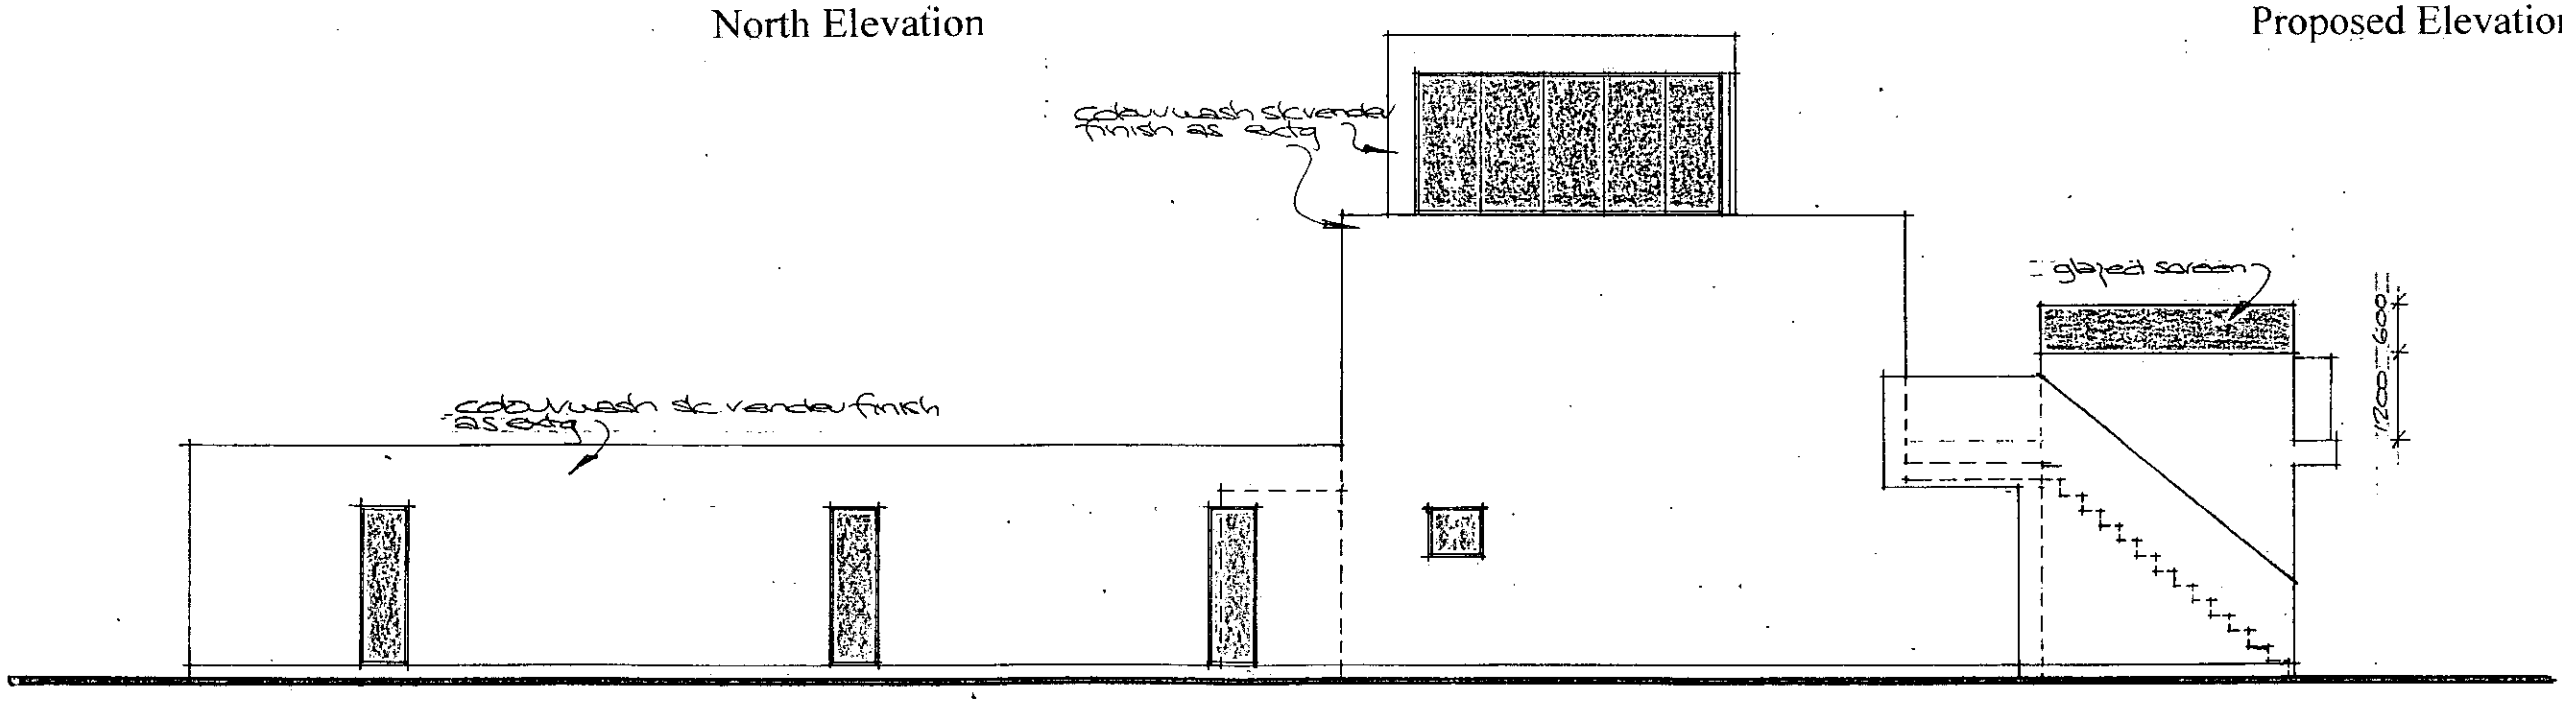

West Elevation

Paul Trussler
44 Firle Road
Lancing
West Sussex
BN15 0NZ

Amendments
Rev A: 20/10/2011 - Balcony walls to side/rear elevations reduced to 1.8m/metre in height, glazed screen added to balcony wall/side elevation.

Extension & alterations: *Mr & Mrs Lucas*
88 OLD FORT ROAD SHOREHAM-BY-SEA
WEST SUSSEX BN43 5UK

Drawing no. 211/420/6 A