
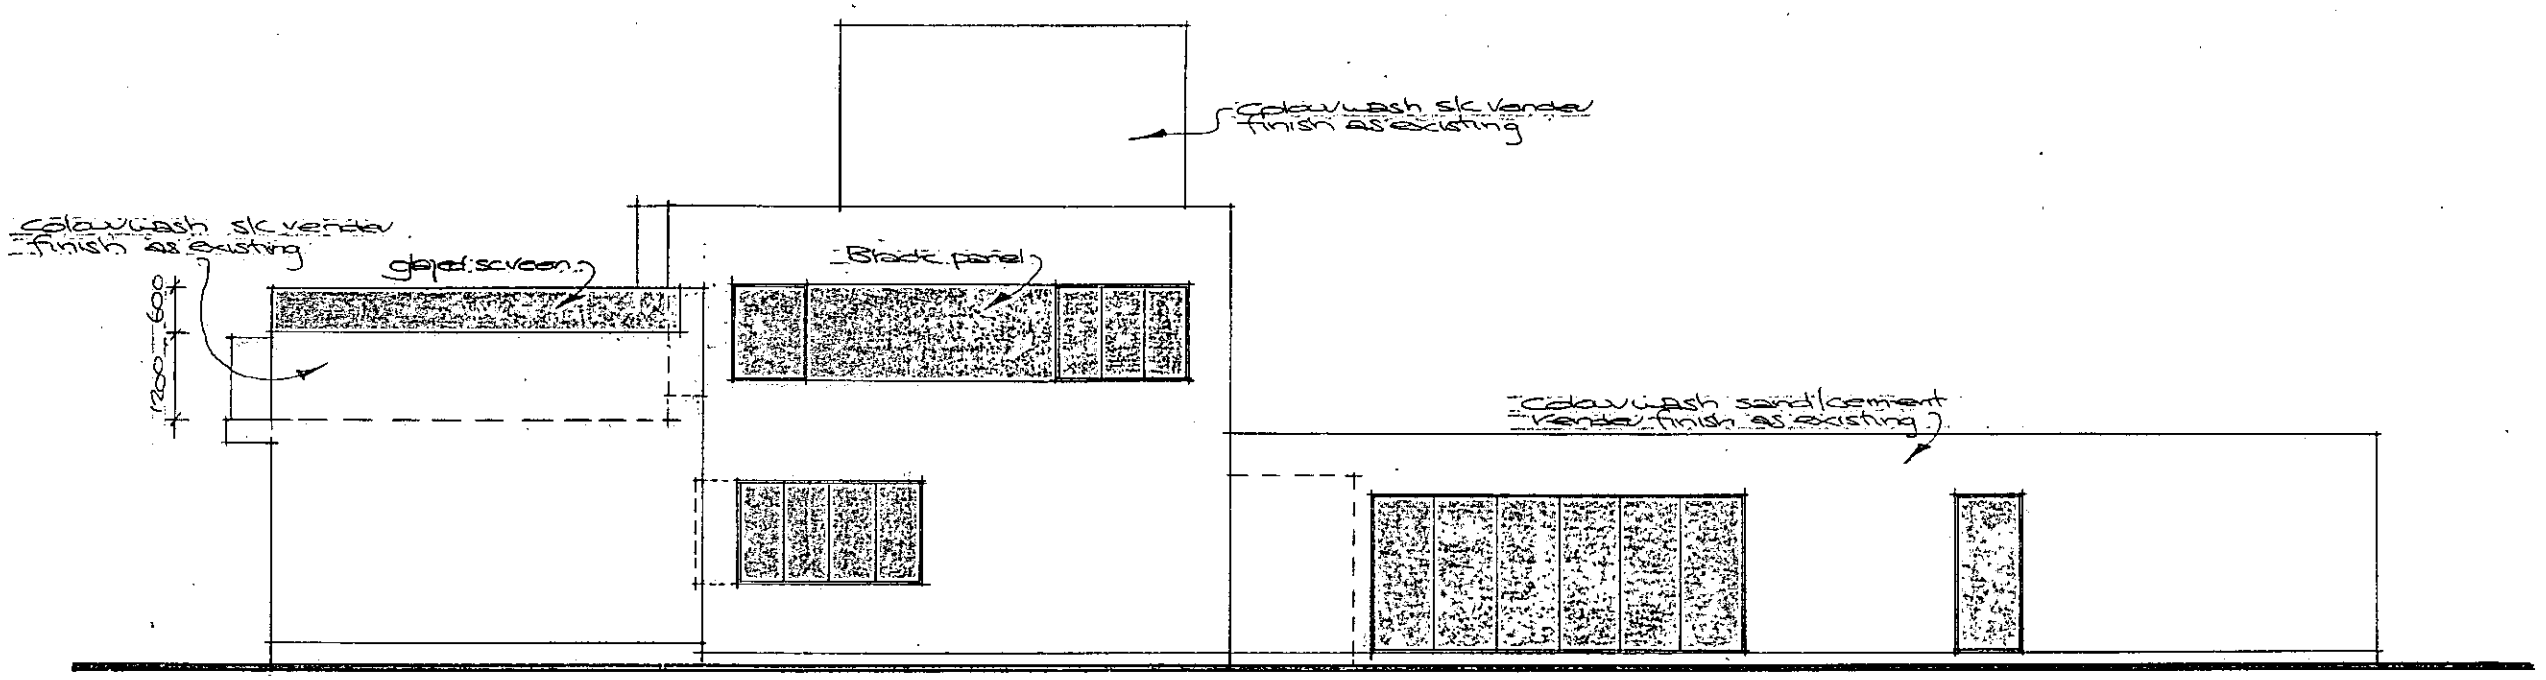


East Elevation

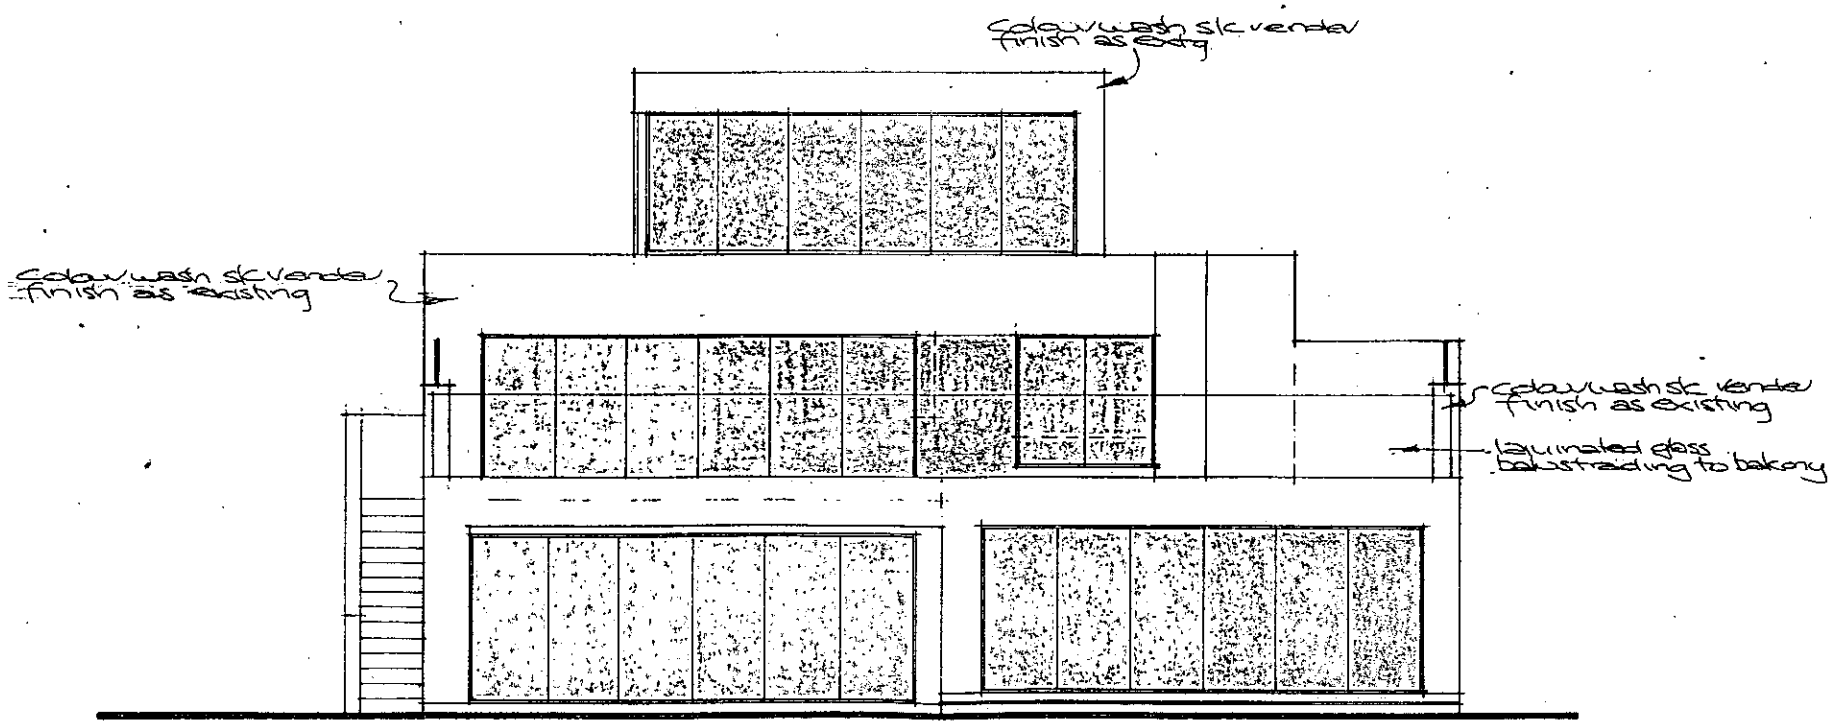

South Elevation

Proposed Elevations 1/100

Amendments
Rev A: 20/10/2011 - Balcony walls to East/South elevations reduced in height to 1 balcony, glazed screen added to balcony walls side elevation.

Paul Trussler
44 Firle Road
Lancing
West Sussex
BN15 0NZ

Extension & alterations: *Mr & Mrs Lucas*
88 OLD FORT ROAD SHOREHAM-BY-SEA
WEST SUSSEX BN43 5UK

Drawing no. 211/420/7 A