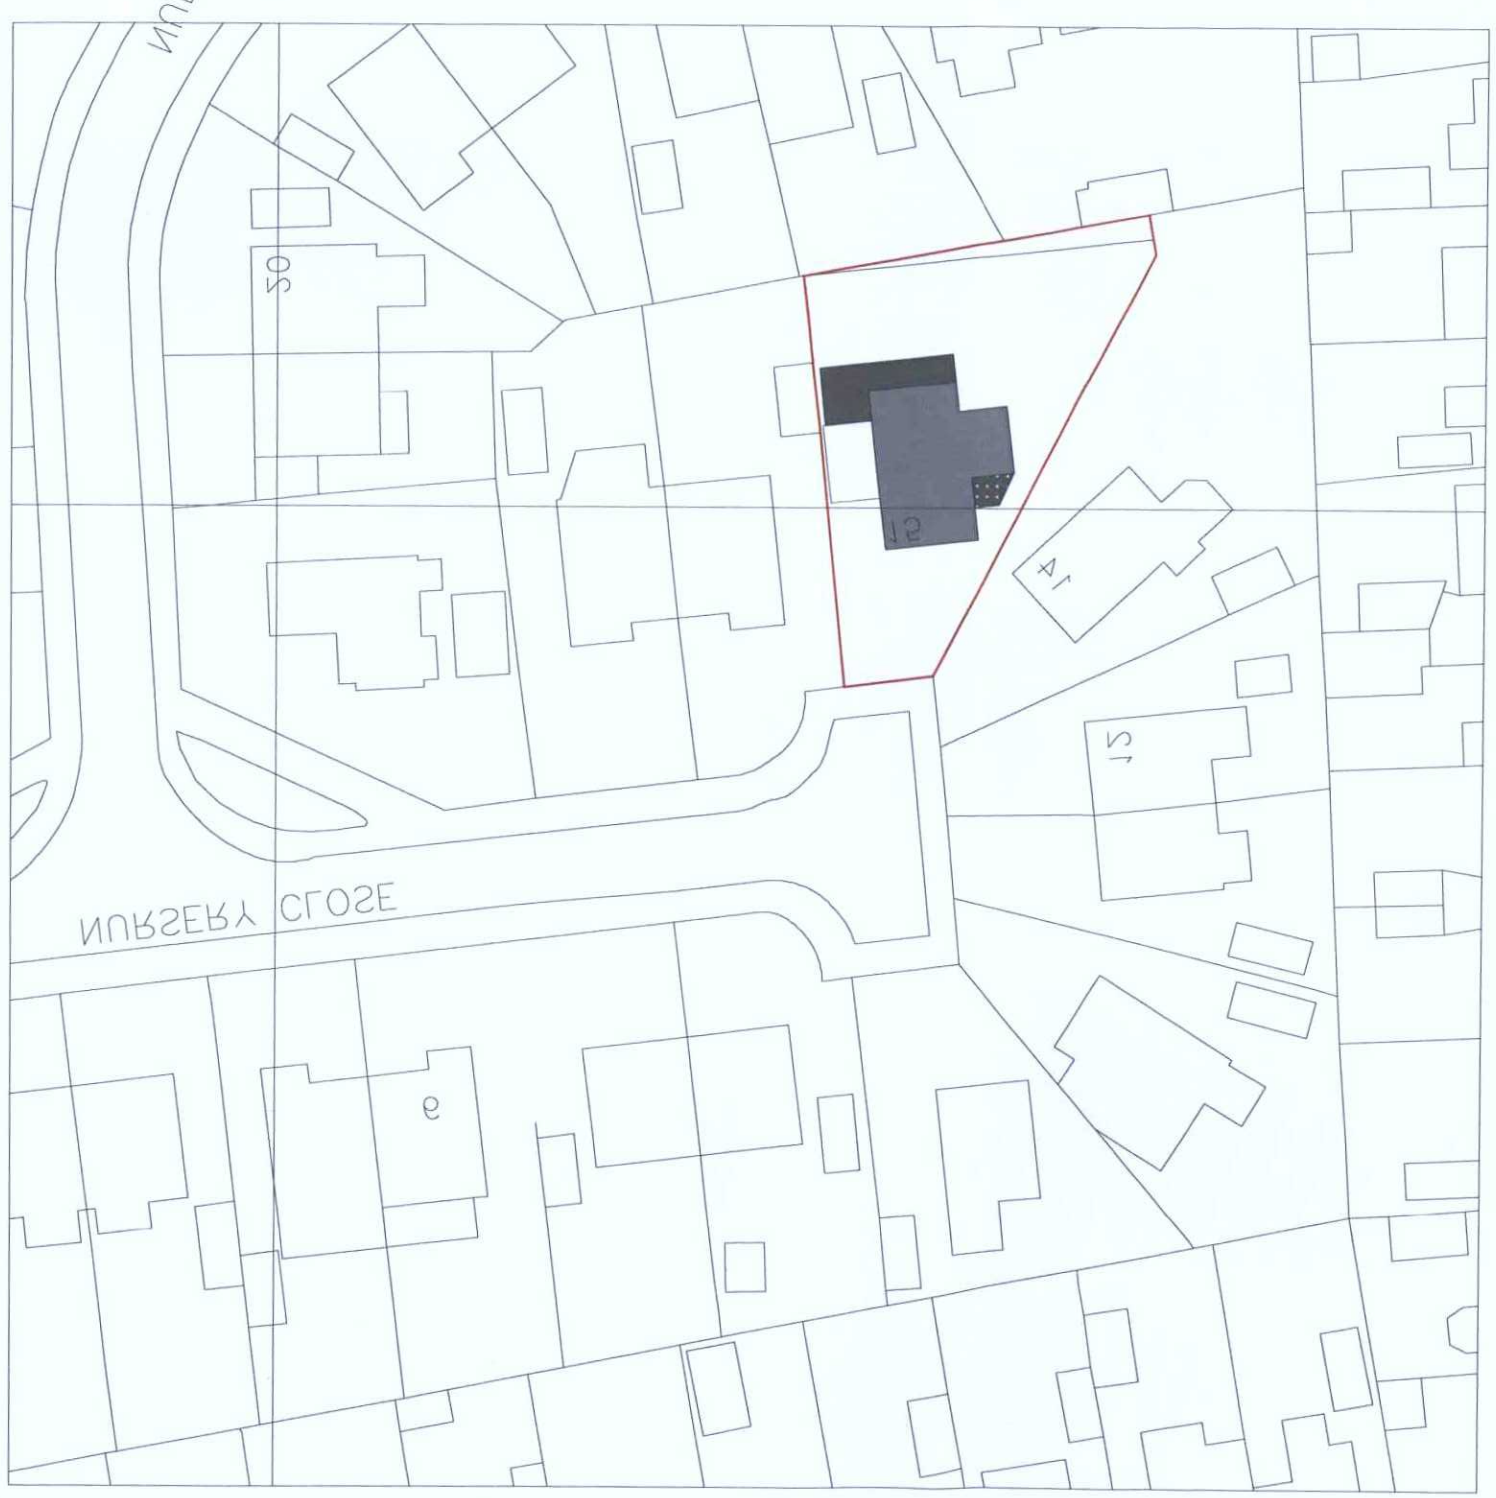

DRAWING NUMBER	NRSY2-CBFS-01-00-DR-A-L-1001	
CBFS PROJECT NO.	[CBFS_D_0003]	
STATUS	S4	
REVISION	P03	
SCALE @ A3	1:500	
PURPOSE OF ISSUE	PLANNING	
TITLE	Proposed Site Plan	
PROJECT	Rear and Side Single Storey Extension and Garage	
	BN43 5GL	
	15, Nursery Close, Shoreham-by-sea	
CLIENT	Mrs C L Williams	

CBFS CONSULTANTS
29 Benon-Stock Road,
Staines, Middlesex, TW19 5AN
T +44 (0)7703001216
E luke@cbfsconsultants.co.uk
W www.cbfsconsultants.co.uk

Key - L1 = level 1 drawn L2 - level 2 checked

Rev	Date	Comment	L1 - L2
P01	11/11/2017	Planning issue	L2
P02	28/01/2018	Updated Layout and Design	L2
P03	24/04/2018	Revised Planning Drawing	L2

PLAN	AWDM\ 01/09/18
DATE	25 APR 2018
VALID	

PLANNING SERVICES
ADUR & WORTHING

Proposed Extension

Existing Building

AMENDMENT

0 5m 10m 15m 20m 25m

CR - As construction record
Bn - Partially signed-off
An etc - Approved & accepted as stage complete
D4 - Suitable for manufacture/procurement
D3 - Suitable for contractor design
D2 - Suitable for tender
D1 - Suitable for costing
S4 - Suitable for stage approval
S3 - Suitable for review and comment
S2 - Suitable for information
S1 - Suitable for co-ordination
S0 - Initial status or WIP
DRAWING STATUS CODES - BS1192:2007

IMMEDIATELY
ANY INCONSISTENCIES TO BE REPORTED TO THE DESIGN TEAM
ALL DIMENSIONS TO BE CONFIRMED ON SITE
THIS DRAWING IS COPYRIGHT CBFS CONSULTANTS
DO NOT SCALE THIS DRAWING
NOTES