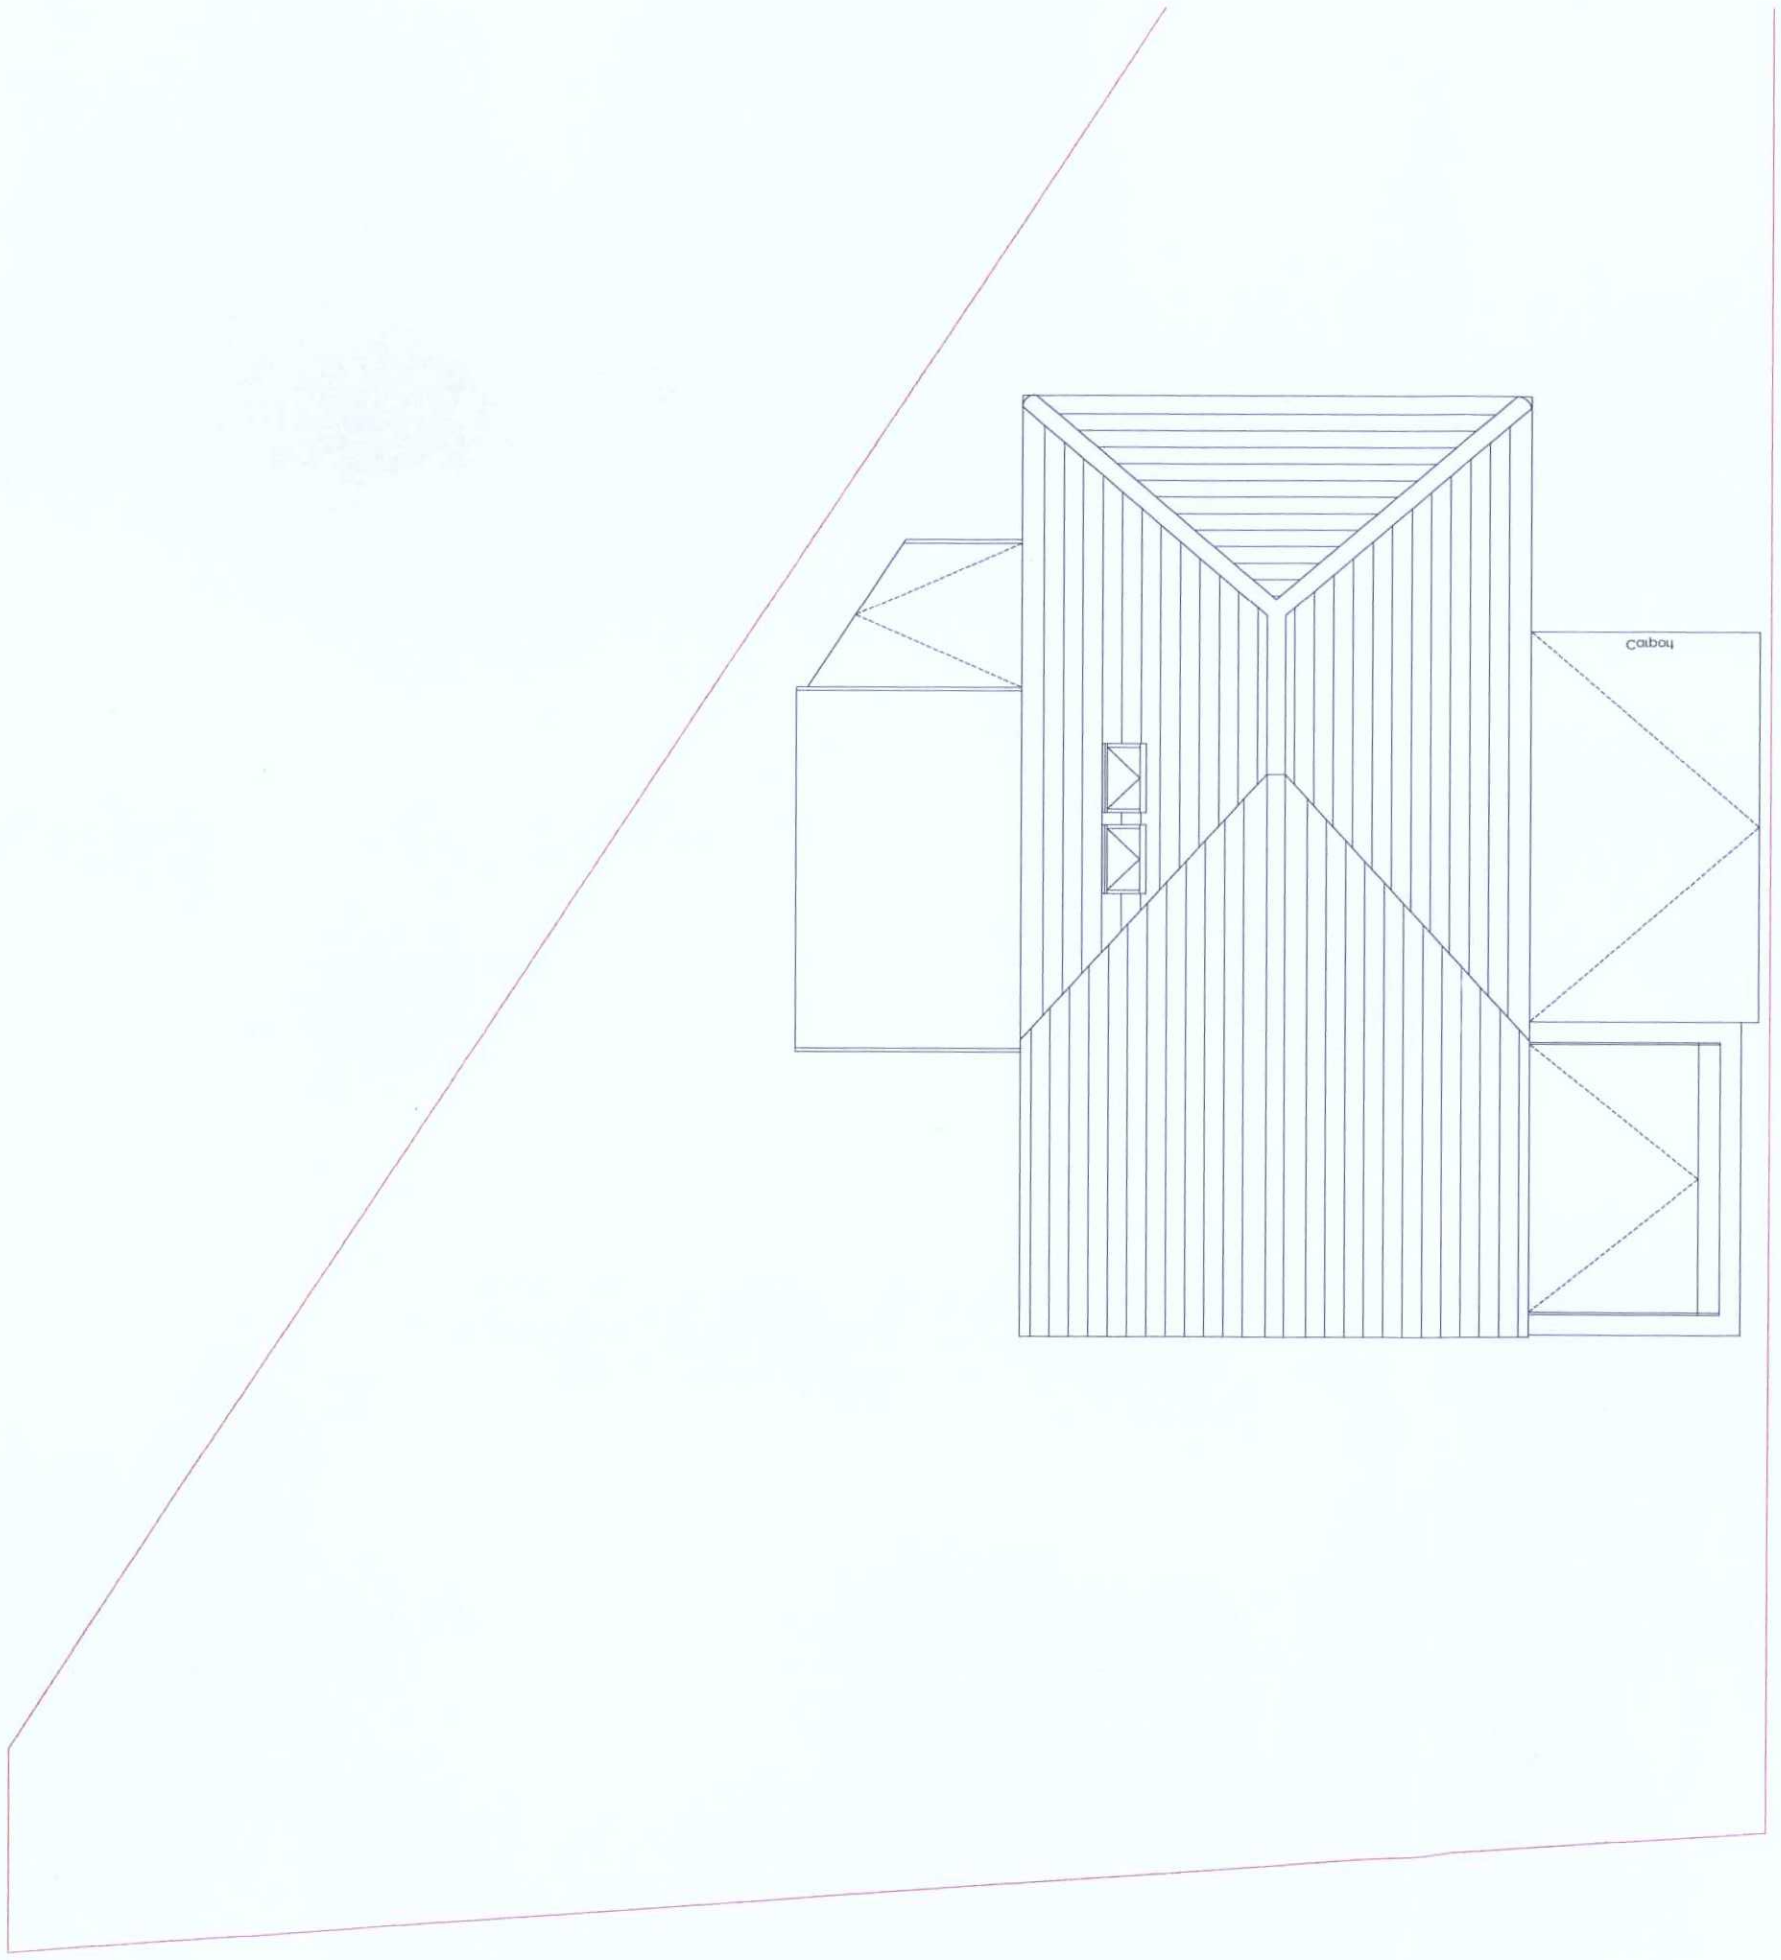


AMENDMENT

CBPS CONSULTANTS

79 Manor Park Road,
Chiswick, London, W4 4JB
T +44 (0)20 8995 9999
E info@cbpsconsultants.co.uk
W www.cbpsconsultants.co.uk

CLIENT
Mr & Mrs Williams

PROJECT
12, Unsley Close, Shoreham-by-Sea
BN43 6QT
Rear and side single storey
Extension and Garage

TITLE
Proposed Roof Plan

| SCALE @ A3 | PURPOSE OF ISSUE |
|---|---|
| 1:100 | PLANNING |

| CBPS PROJECT NO. | STATUS | REVISION |
|---|---|---|
| [CBPS_D_0003] | S4 | P09 |

DRAWING NUMBER
NRSYS-CBPS-01-01-DR-A-L-1301

| REV | DATE | COMMENT | P1 - P5 |
|---|---|---|---|
| P01 | 17.11.2021 | Approved plans | P5 |
| P02 | 15.12.2021 | Updated to Client Comments | P5 |
| P03 | 15.12.2021 | Updated Scale | P5 |
| P04 | 03.01.2022 | Link to Neighbouring Property Added | P5 |
| P05 | 28.01.2022 | Updated Title and Status | P5 |
| P06 | 11.02.2022 | Planning Submission | P5 |
| P07 | 15.03.2022 | Planning Submission | P5 |
| P08 | 24.04.2022 | Updated Planning Layout | P5 |
| P09 | 12.05.2022 | Updated Planning Layout | P5 |

Key - P1 = Level 1 Plans P5 - Level 5 Checked

PLANNING
ADAM & WORTHING SERVICES

| PLAN | AMDM\ 0102 \12 |
|---|---|
| VALID DATE | 5 2 APR 2022 |

0 1m 2m 3m 4m 5m

CR - As construction record
BN - Partially signed-off
AN etc - Approved & accepted at stage complete
D4 - Suitable for manufacture\procurement
D3 - Suitable for contractor design
D2 - Suitable for tender
D1 - Suitable for costing
S4 - Suitable for stage approval
S3 - Suitable for review and comment
S2 - Suitable for information
S1 - Suitable for co-ordination
S0 - Initial Status or WIP
DRAWING STATUS CODES - BS1192:2007

IMMEDIATELY
ANY INCONSISTENCIES TO BE REPORTED TO THE DESIGN TEAM
ALL DIMENSIONS TO BE CONFIRMED ON SITE
THIS DRAWING IS COPYRIGHT CBPS CONSULTANTS
DO NOT SCALE THIS DRAWING
NOTES