Proposed North Elevation

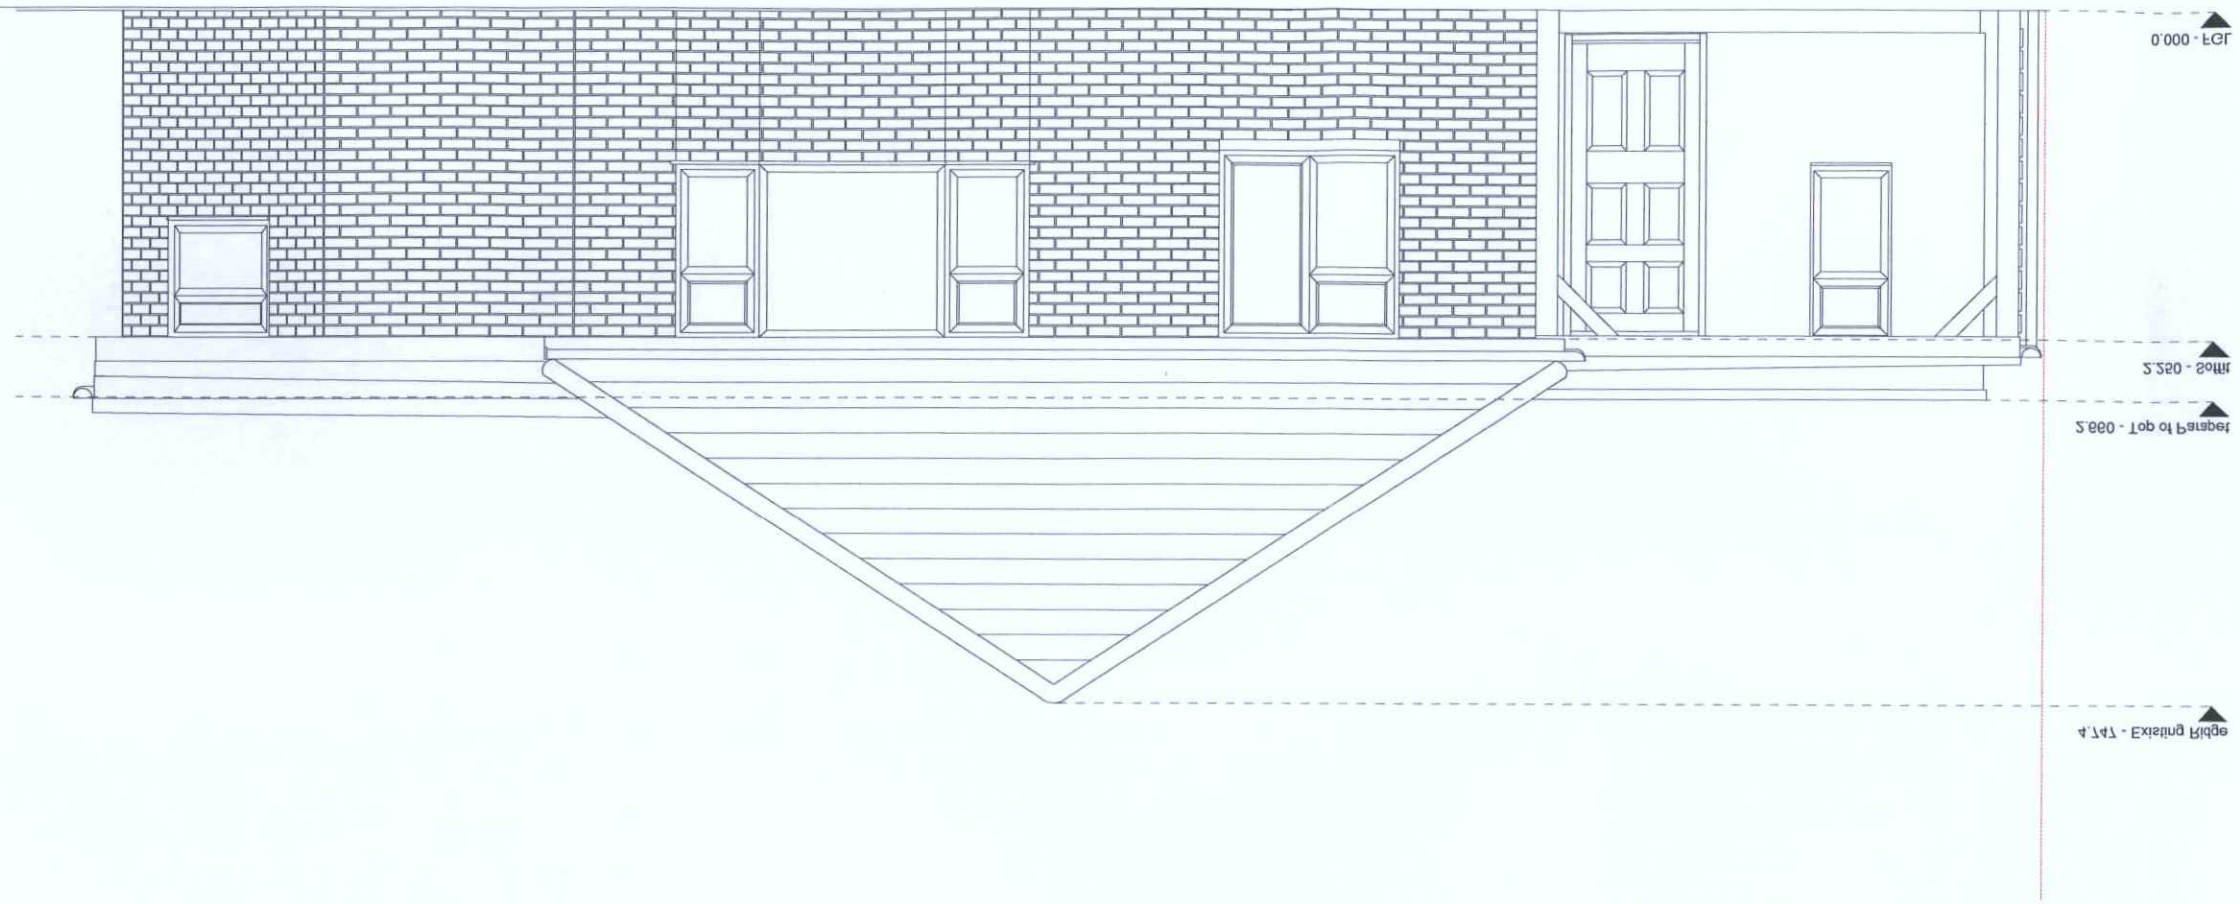

Existing North Elevation

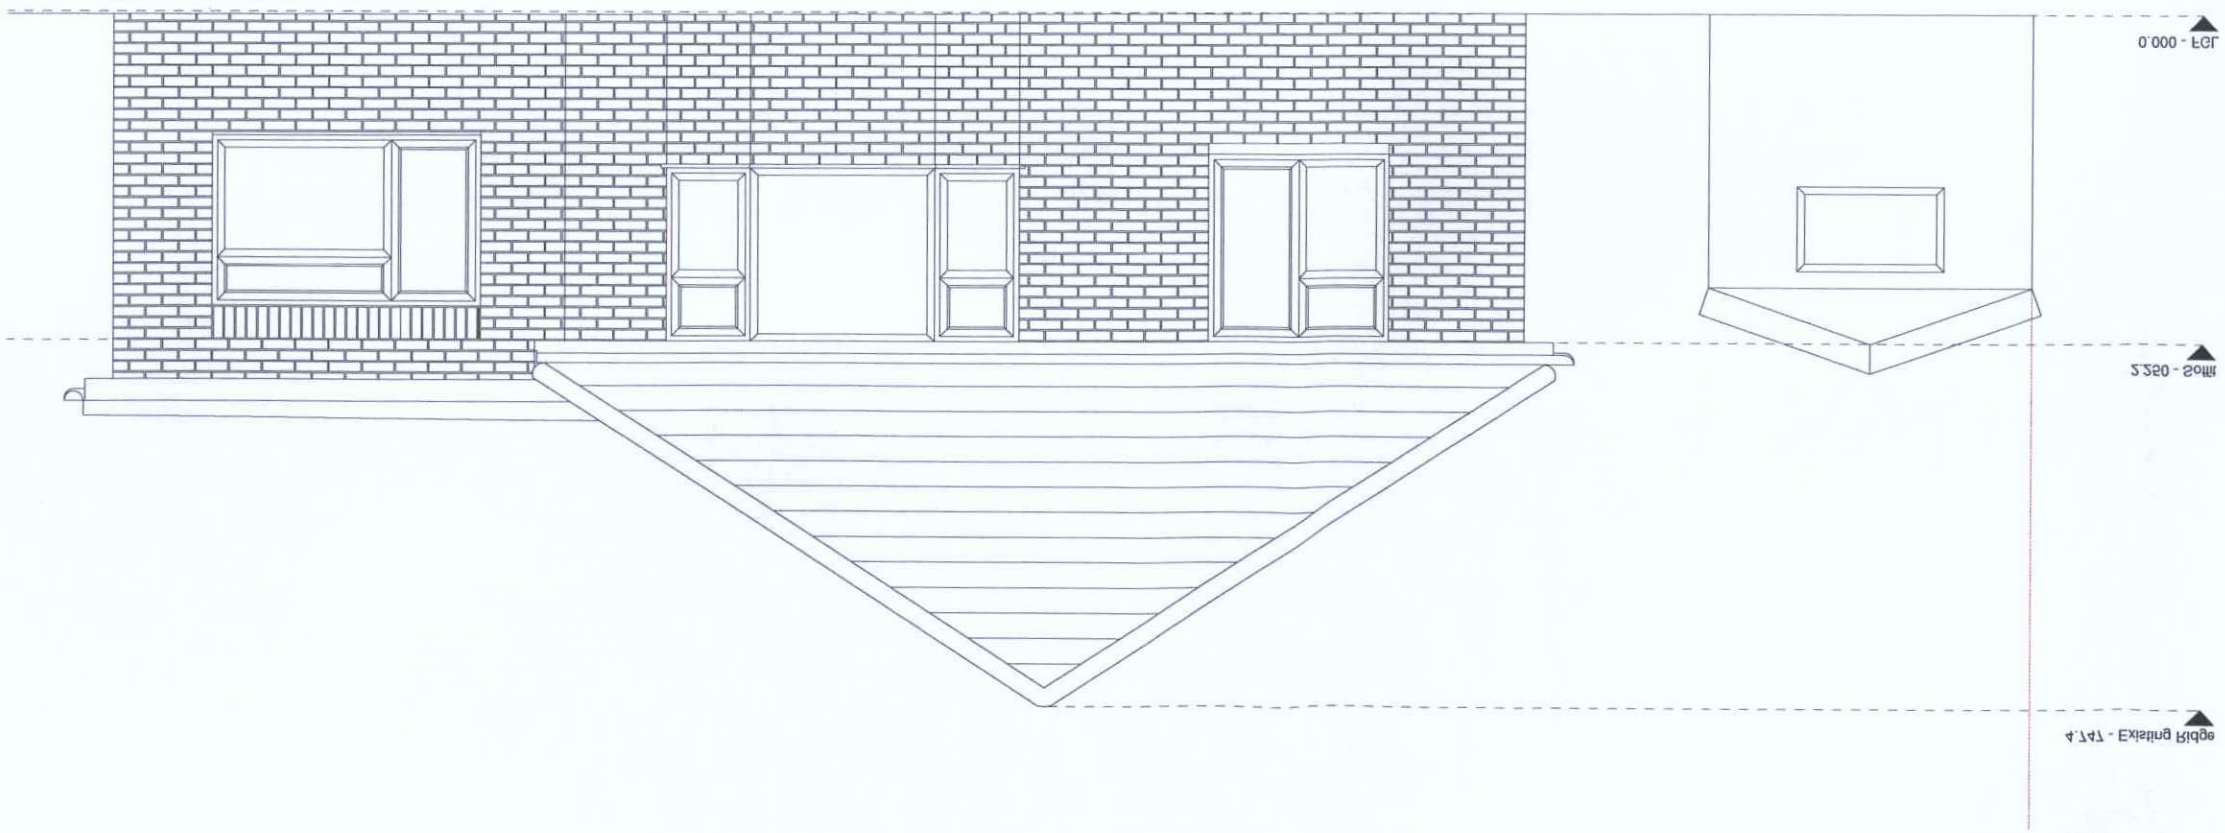

NOTES

DO NOT SCALE THIS DRAWING
THIS DRAWING IS COPYRIGHT CBFS CONSULTANTS
ALL DIMENSIONS TO BE CONFIRMED ON SITE
ANY INCONSISTENCIES TO BE REPORTED TO THE DESIGN TEAM
IMMEDIATELY

DRAWING STATUS CODES - BS1192:2007
S0 - Initial Status or WIP
S1 - Suitable for co-ordination
S2 - Suitable for review and comment
S3 - Suitable for stage approval
S4 - Suitable for tender
D1 - Suitable for costing
D2 - Suitable for contractor design
D3 - Suitable for manufacture/procurement
D4 - Suitable for construction
An etc - Approved & accepted as stage complete
Bn - Partially signed-off
CR - As construction record

0 0.5m 1.0m 1.5m 2.0m 2.5m

ADUR & WORTHING
PLANNING SERVICES

PLAN	AWDM/ 0/2/0/18
DATE	25 APR 2018
VALID	

Key - L1 = level 1 drawn L2 - level 2 checked

Rev	Date	Comment	L1 - L2
P01	01.11.2018	First issue	L2
P02	17.11.2018	Planning issue	L2
P03	21.11.2018	Revised to Client Comments	L2
P04	12.12.2018	Location Directions Updated	L2
P05	28.12.2018	Building Direction Updated	L2
P06	30.01.2018	Updated Layout and Carport	L2
C01	30.03.2018	Construction issue	L2
C02	22.03.2018	En-Suite Window Updated	L2
P07	24.04.2018	Revised Planning Drawing	L2

AMENDMENT

CBFS CONSULTANTS

Mrs C L Williams
CLIENT

15, Nursery Close, Shoreham-by-sea
BN43 6GL
PROJECT

Rear and Side Single Storey
Extension and Garage
Existing \ Proposed North
TITLE

Elevations

1:50
SCALE @ A3

PLANNING
PURPOSE OF ISSUE

CBFS PROJECT No.
[CBFS_D_0003]

STATUS
S4

REVISION
P07

DRAWING NUMBER
NRSY2-CBFS-01-22-DR-A-L-1700

29 Benon-Stock Road,
Staines, Middlesex, TW19 6AN
T +44 (0)7703001216
E luke@cbfsconsultants.co.uk
W www.cbfsconsultants.co.uk