Proposed South Elevation

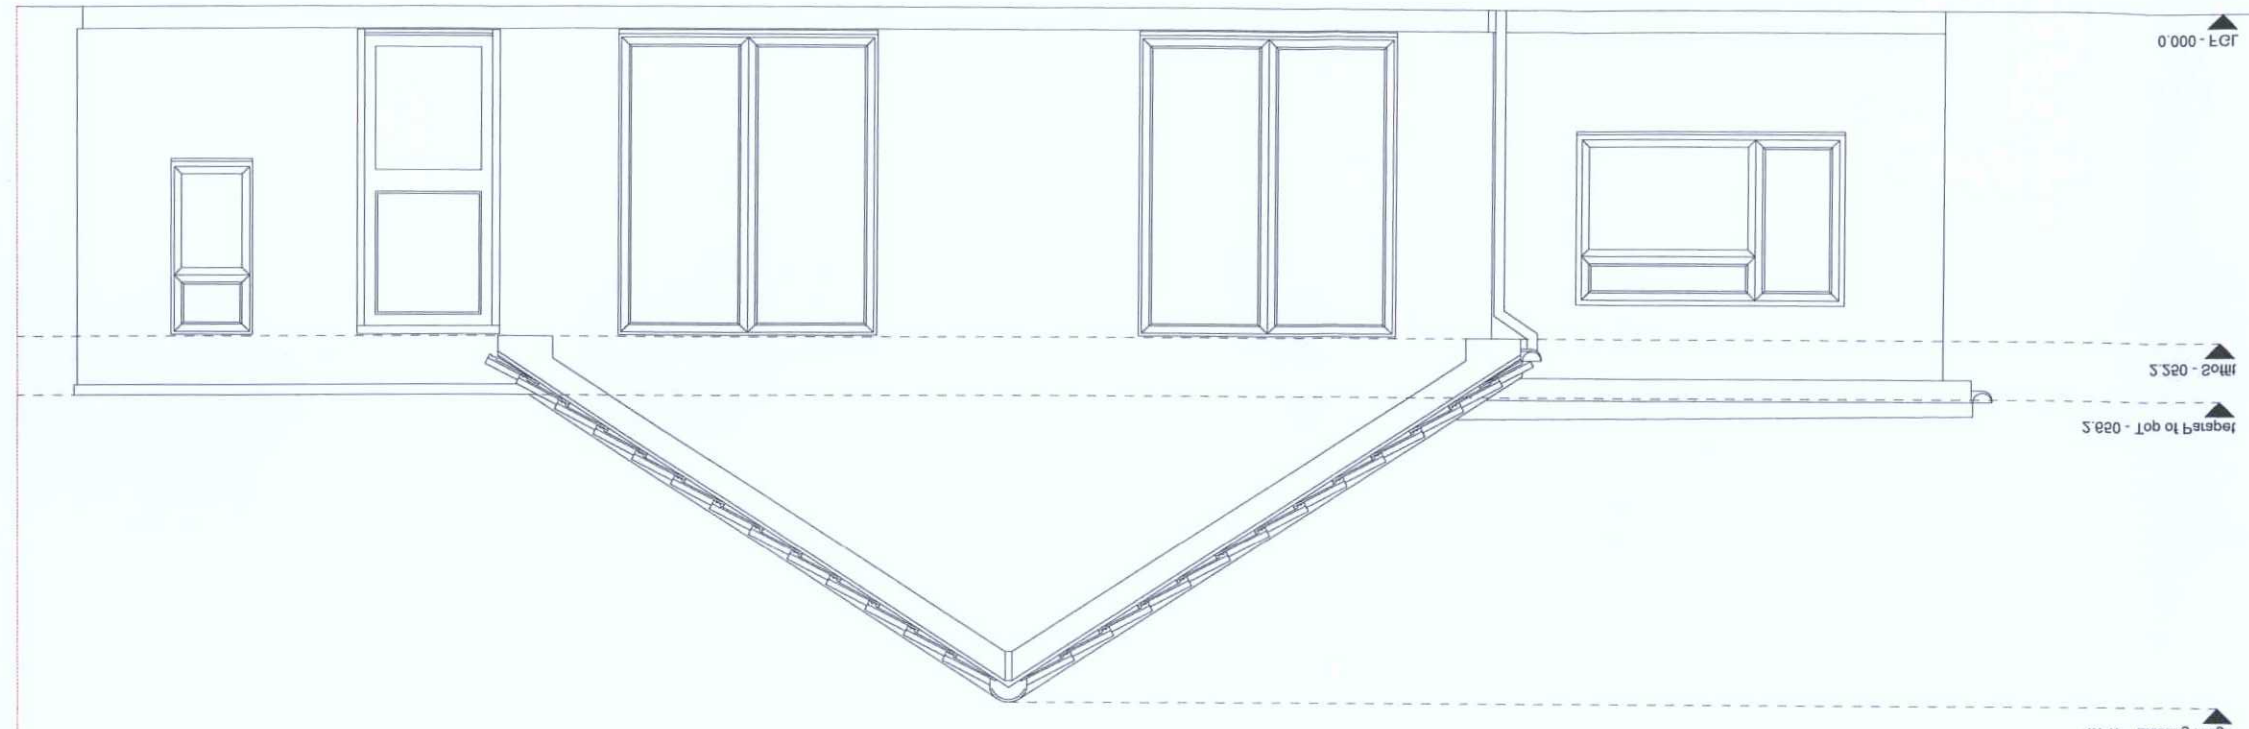

Existing South Elevation

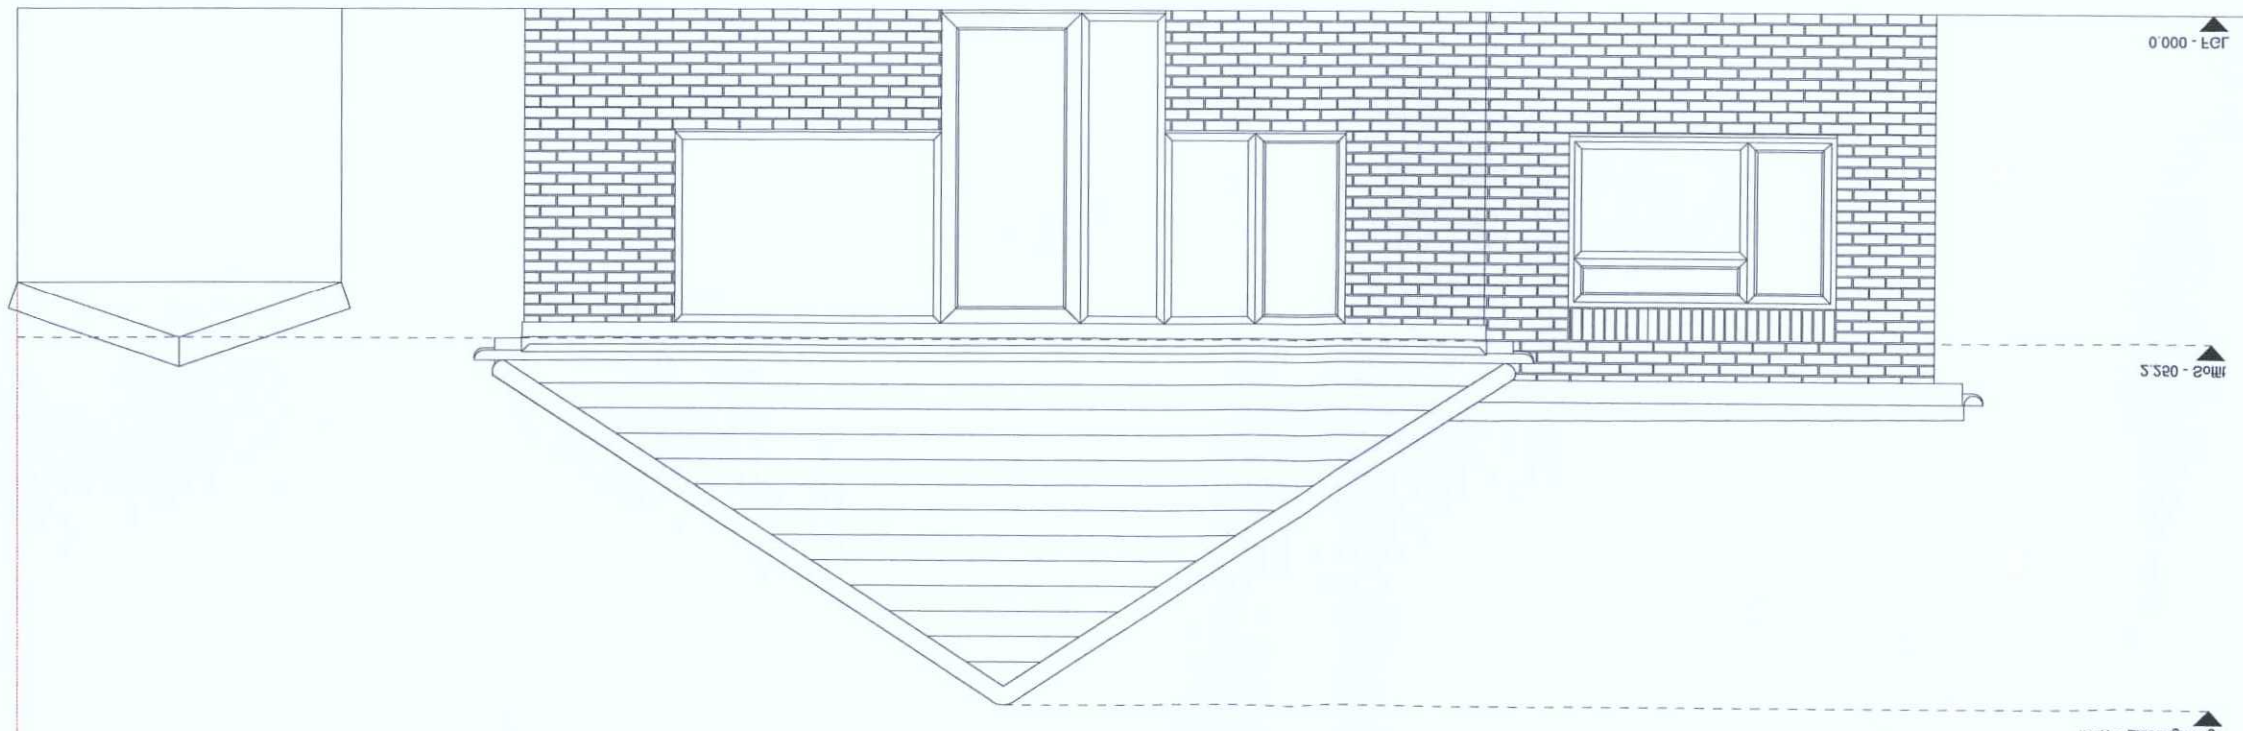

DRAWING NUMBER
NR2Y5-CBLS-01-ZZ-DR-A-L-1101

CBLS PROJECT NO.	STATUS	REVISION
[CBLS_D_0003]	S4	P08

SCALE @ A3	PURPOSE OF ISSUE
1:20	PLANNING

TITLE
Elevations
Existing \ Proposed South

PROJECT
Rear and Side Single Storey
Extension and Garage
12, Uniview Close, Stotfold, SG5 4GA

CLIENT
Mrs C L Williams

39 Benon-Stock Road,
Stanmore, Middlesex, HW19 9AN
T +44 (0)7703001319
E luke@cblsconsultants.co.uk
W www.cblsconsultants.co.uk

CBLS CONSULTANTS

Key - L1 = level 1 storey L2 - level 2 storeyed

Rev	Date	Comment	L1 - L2
P01	01/11/2021	First issue	L2
P02	13/11/2021	Amended to Client Comments	L2
P03	15/12/2021	Location Direction Updated	L2
P04	18/01/2022	Building Direction Updated	L2
P05	03/02/2022	Rear to reflect proposed and Zone added	L2
P06	28/03/2022	Updated Labels and Context	L2
P07	30/03/2022	Construction issue	L2
P08	04/04/2022	Amended Planning Drawing	L2

AMENDMENTS

PLAN	WMDM\ 0102/18
VALID DATE	5 2 APR 2018

PLANNING SERVICES
ADUR & WORTHING

0 0.2m 1.0m 1.2m 3.0m 3.2m

CR - As construction record
RN - Formally signed-off
AN etc - Approved & accepted at stage complete
D4 - suitable for manufacture\procurement
D3 - suitable for contractor design
D2 - suitable for tender
D1 - suitable for costing
24 - suitable for stage approval
23 - suitable for review and comment
22 - suitable for information
21 - suitable for co-ordination
20 - Initial status of WIP
DRAWING STATUS CODES - BS1192:2007

IMMEDIATELY
ANY INCONSISTENCIES TO BE REPORTED TO THE DESIGN TEAM
ALL DIMENSIONS TO BE CONFIRMED ON SITE
THIS DRAWING IS COPYRIGHT CBLS CONSULTANTS
DO NOT SCALE THIS DRAWING
NOTES